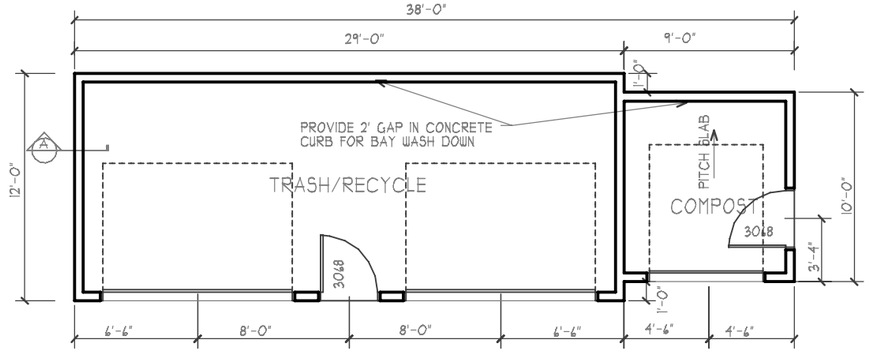


01 FLOOR PLAN

1/8" = 1'-0"

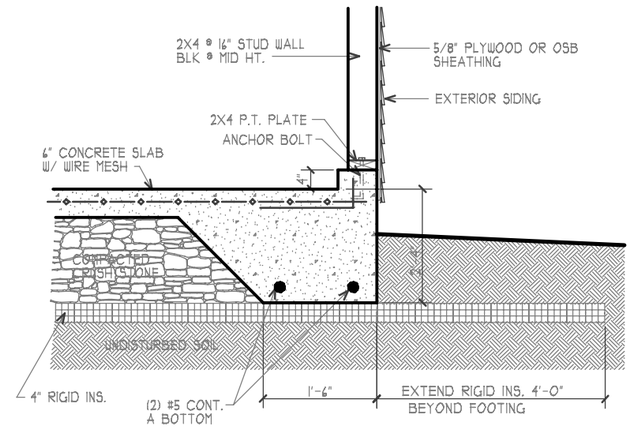


A FOUNDATION DETAIL

NTS

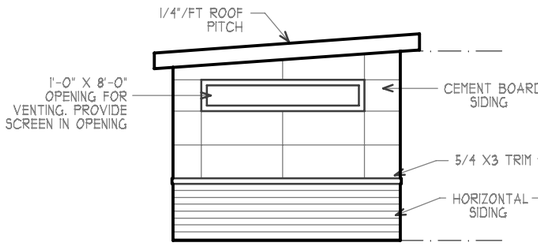


02 TRASH SIDE ELEV

1/8" = 1'-0"

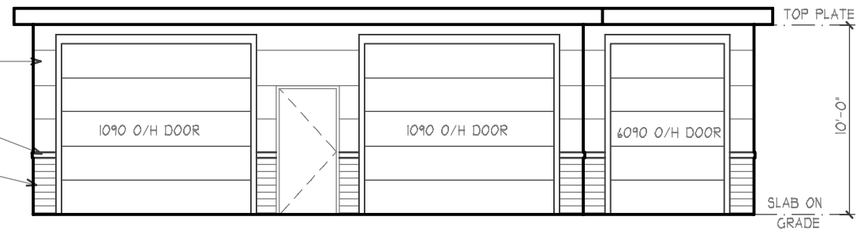


03 FRONT ELEVATION

1/8" = 1'-0"

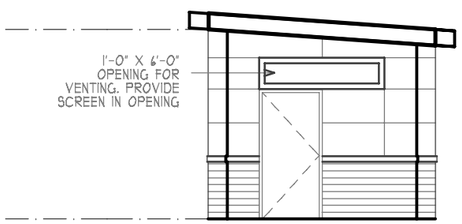


04 COMPOSTE SIDE

1/8" = 1'-0"

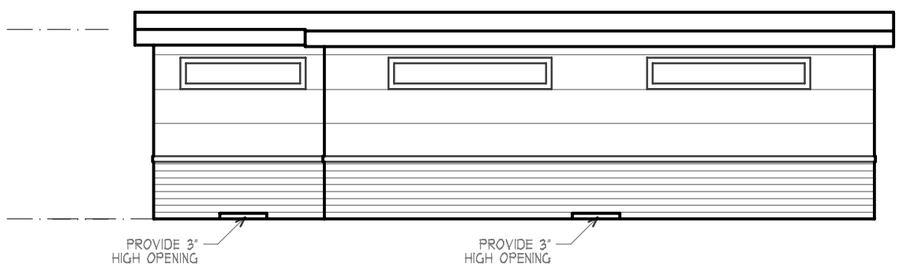


05 REAR ELEVATION

1/8" = 1'-0"

| NO | DATE | REVISION |
|---|---|---|
| - | - | - |

Snyder Homes
Great neighborhoods to come home to
4076 Shelburne Road, Suite 6
Shelburne, Vermont 05482
p 802.985.5722 - f 802.497.0701
www.SnyderHomesVT.com

FINNEY CROSSING
BUILDING A3 - 664 ZEPHYR ROAD
WILLISTON, VT

TITLE: FLOOR PLAN & ELEVATIONS
SCALE: 1/8"=1'-0"
MODEL: TRASH/RECYCLE/COMPOST BUILDING

DATE: 04-08-20
ISSUE: CONST
DESIGNED BY: M. DUFRESNE
DRAWN BY: MD
CHECKED BY:
SHEET: A1.0