BUILDING 'A' ELEVATION **A**
SCALE: NTS

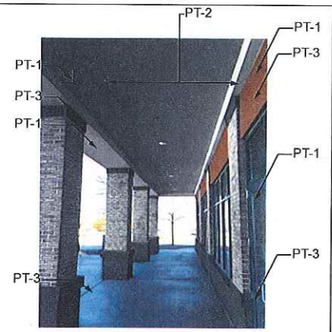

PAINTING VIGNETTE **B**

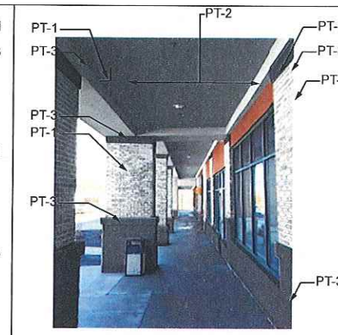

PAINTING VIGNETTE **C**

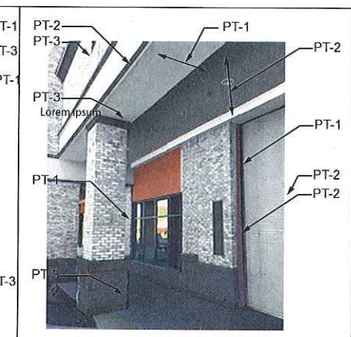

PAINTING VIGNETTE **D**

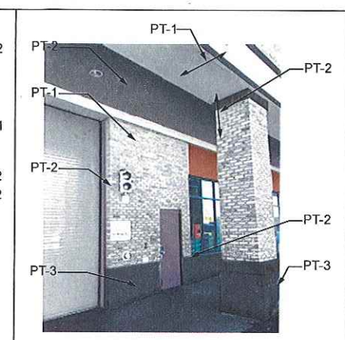

PAINTING VIGNETTE **E**

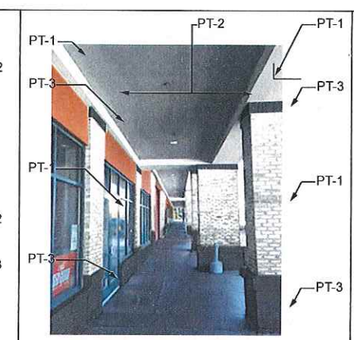

PAINTING VIGNETTE **F**

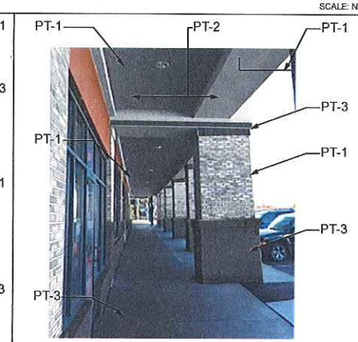

PAINTING VIGNETTE **G**

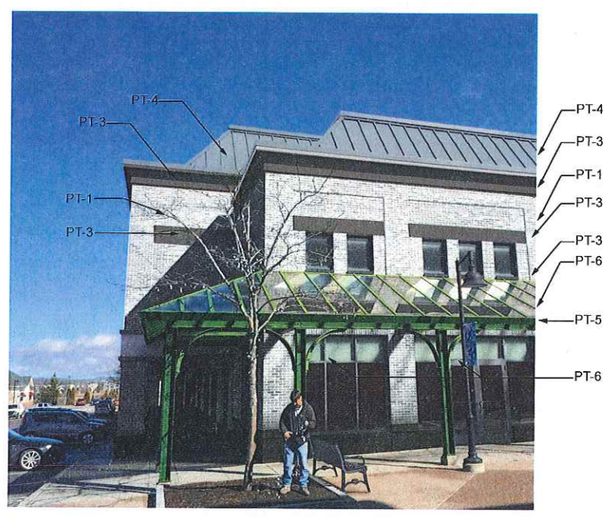

NORTH ELEVATION PAINTING VIGNETTE **H**

EAST ELEVATION PAINTING VIGNETTE **J**

BM= BENJAMAN MOORE PAINT SW=SHERWIN WILLIAMS PAINT

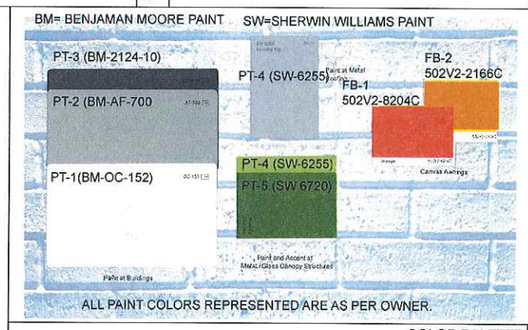

ALL PAINT COLORS REPRESENTED ARE AS PER OWNER.

COLOR PALETTE **-**
SCALE: NTS

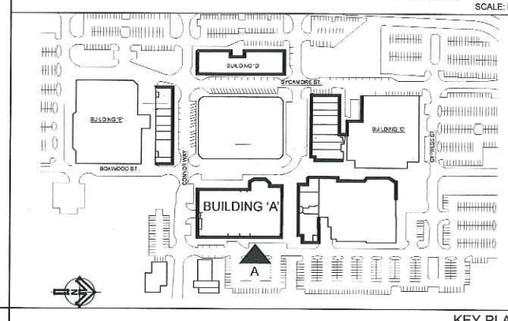

KEY PLAN **-**
SCALE: NTS

ARCHITECT
PHASE ZERO DESIGN
35 POND PARK ROAD, BAY 16
HINGHAM, MA 02043
PHONE: (781) 452-7121
FAX: (781) 875-3039
www.phasezerodesign.com

CLIENT
CYPRESS
CYPRESS EQUITIES
8343 DOUGLAS AVE.
SUITE 200
DALLAS, TX 75225

FACADE MODIFICATION
BUILDING 'A'
MAPLE TREE PLACE
WILLISTON, VT

REVISIONS

REV	DATE	DESCRIPTION / COMMENTS

SEAL

ISSUED FOR: REVIEW
ISSUED DATE: 05.22.2017

DRAWN BY: HK/SC
CHECKED BY: MJ
PROJECT NUMBER: 2117091

Copyright 2016 Phase Zero Design Corp. All Rights Reserved

DRAWING NAME
EXTERIOR ELEVATIONS

DRAWING NO.
A101-A

K. Bellin 8/28/2017

BUILDING "B" ELEVATION
SCALE: NTS
A

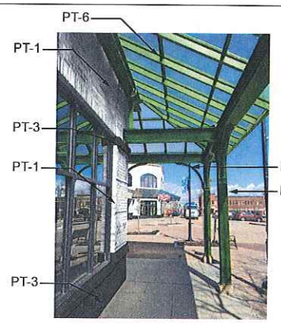

PAINTING VIGNETTE B

PAINTING VIGNETTE C

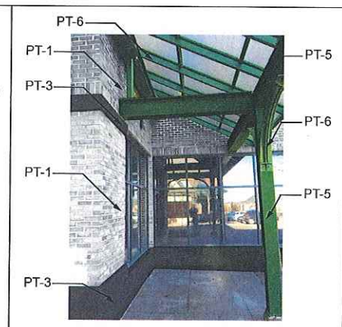

PAINTING VIGNETTE D

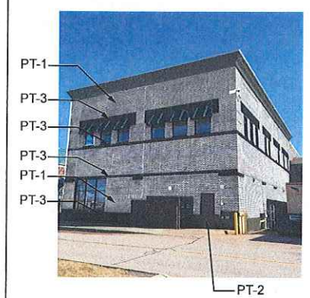

PAINTING VIGNETTE E

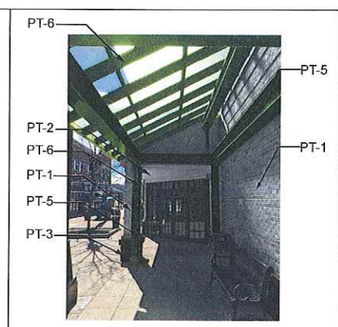

PAINTING VIGNETTE F

G

NORTH ELEVATION PAINTING VIGNETTE H

EAST ELEVATION PAINTING VIGNETTE J

BM= BENJAMAN MOORE PAINT SW=SHERWIN WILLIAMS PAINT

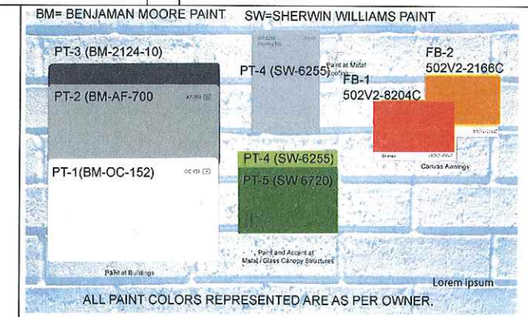

ALL PAINT COLORS REPRESENTED ARE AS PER OWNER.

COLOR PALETTE
SCALE: NTS
-

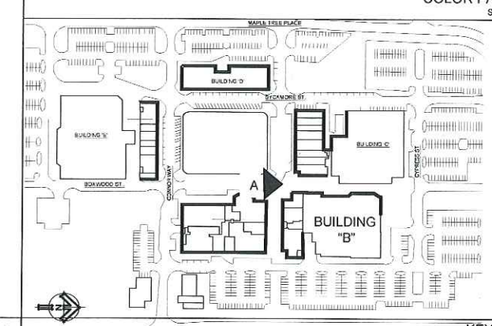

KEY PLAN
SCALE: NTS
-

ARCHITECT

PHASE ZERO DESIGN

35 POND PARK ROAD, BAY 16
HINGHAM, MA 02043
PHONE: (781) 452-7121
FAX: (781) 875-3039
www.phasezerodesign.com

CLIENT

CYPRESS

CYPRESS EQUITIES
8343 DOUGLAS AVE.
SUITE 200
DALLAS, TX 75225

FACADE MODIFICATION

BUILDING 'B'
MAPLE TREE PLACE
WILLISTON, VT

REVISIONS

REV	DATE	DESCRIPTION / COMMENTS

SEAL

ISSUED FOR: REVIEW
ISSUED DATE: 05.22.2017

DRAWN BY: HK/SC
CHECKED BY: MJ
PROJECT NUMBER: 2117091

Copyright 2016 by Phase Zero Design Corp. All Rights Reserved

DRAWING NAME

EXTERIOR ELEVATIONS

DRAWING NO.

A101-B

Ken Bellin 8/28/2017

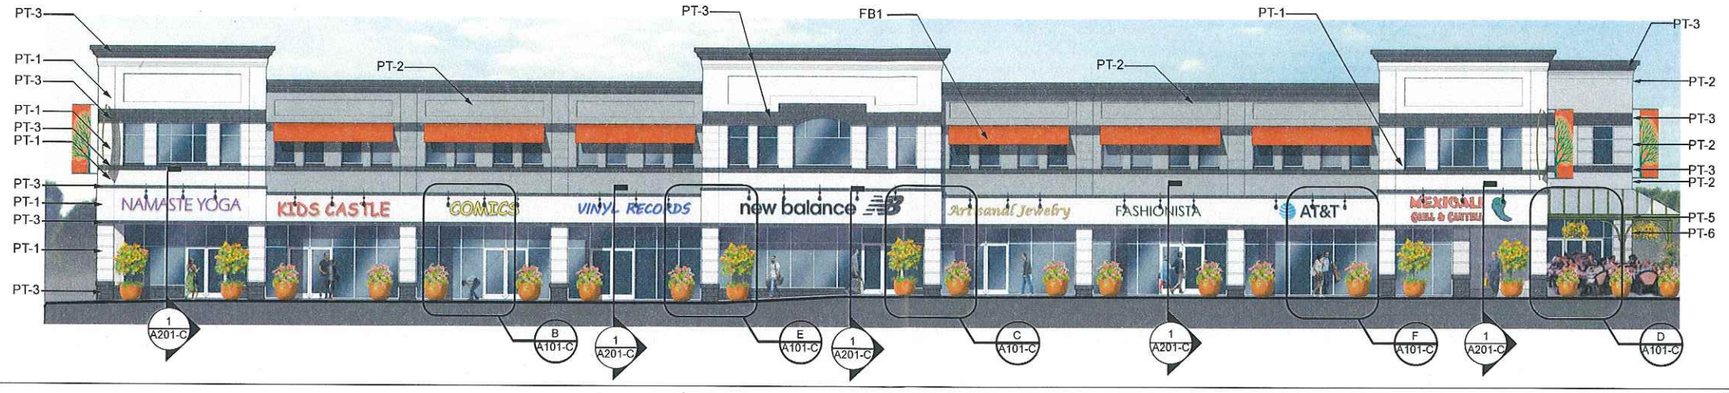

BUILDING "C"ELEVATION A
SCALE: NTS

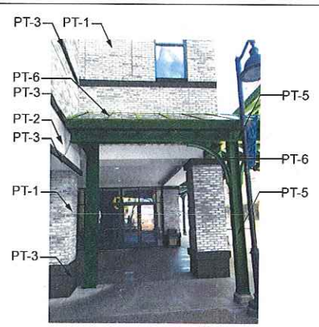

PAINTING VIGNETTE B

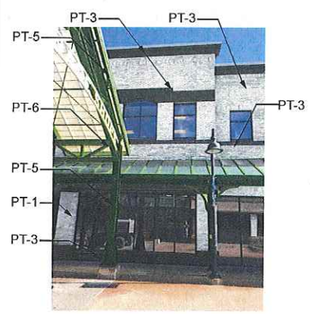

PAINTING VIGNETTE C

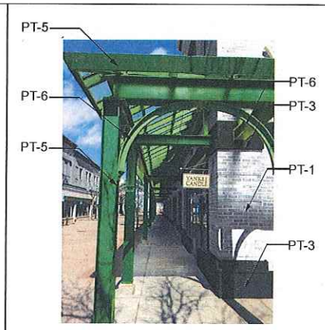

PAINTING VIGNETTE D

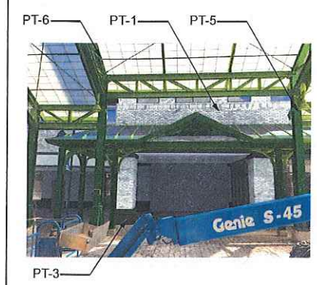

PAINTING VIGNETTE E

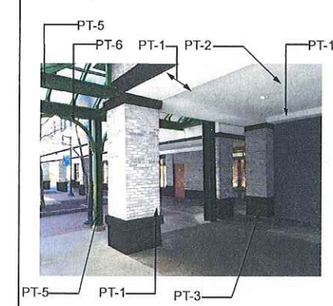

PAINTING VIGNETTE F

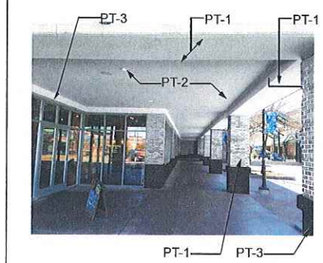

PAINTING VIGNETTE G

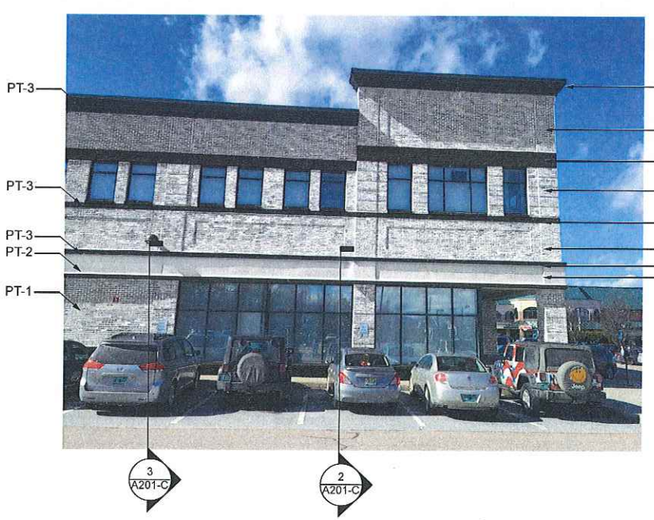

EAST ELEVATION PAINTING VIGNETTE H

NORTH ELEVATION PAINTING VIGNETTE J

BM= BENJAMAN MOORE PAINT SW=SHERWIN WILLIAMS PAINT

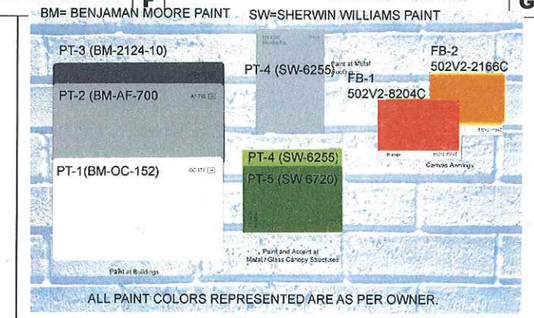

ALL PAINT COLORS REPRESENTED ARE AS PER OWNER.

COLOR PALETTE -
SCALE: NTS

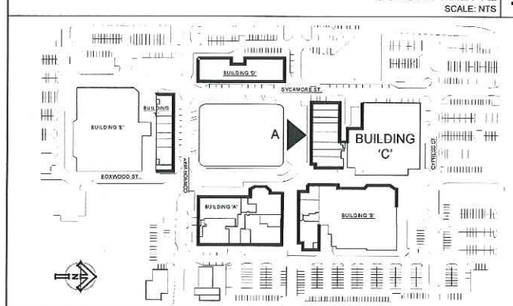

KEY PLAN -
SCALE: NTS

PHASE ZERO DESIGN
35 POND PARK ROAD, BAY 16
HINGHAM, MA 02043
PHONE: (781) 452-7121
FAX: (781) 815-3039
www.phasezerodesign.com

CLIENT
CYPRESS
CYPRESS EQUITIES
8343 DOUGLAS AVE.
SUITE 200
DALLAS, TX 75225

FACADE MODIFICATION
BUILDING 'C'
MAPLE TREE PLACE
WILLISTON, VT

REVISIONS

REV	DATE	DESCRIPTION / COMMENTS

SEAL

ISSUED FOR: REVIEW
ISSUED DATE: 05.22.2017
DRAWN BY: HK/SC
CHECKED BY: MJ
PROJECT NUMBER: 2117091

Copyright © 2014 Phase Zero Design Corp. All Rights Reserved

DRAWING NAME
EXTERIOR ELEVATIONS

DRAWING NO.
A101-C

8/28/2017

BUILDING "D" ELEVATION
SCALE: NTS
A

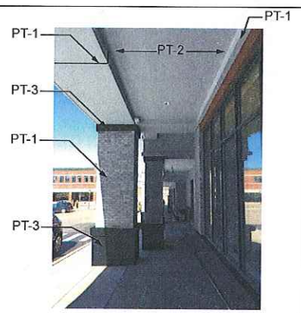

PAINTING VIGNETTE B

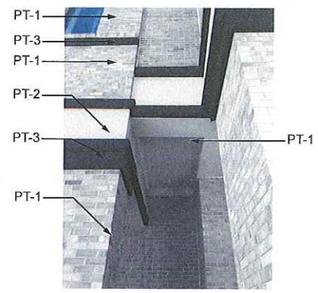

PAINTING VIGNETTE C

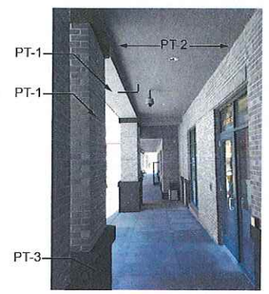

PAINTING VIGNETTE D

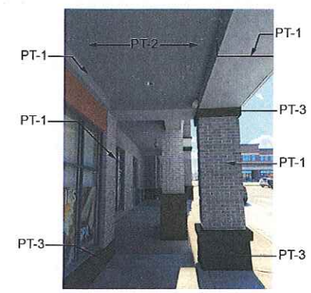

PAINTING VIGNETTE E

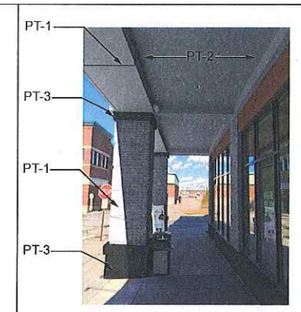

PAINTING VIGNETTE F

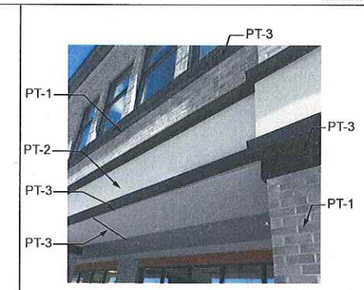

PAINTING VIGNETTE G

WEST ELEVATION PAINTING VIGNETTE H

NORTH WEST ELEVATION PAINTING VIGNETTE J

BM= BENJAMAN MOORE PAINT SW=SHERWIN WILLIAMS PAINT

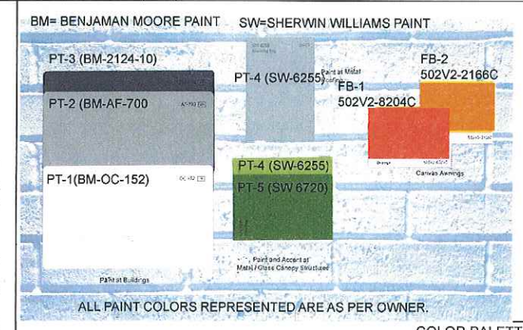

ALL PAINT COLORS REPRESENTED ARE AS PER OWNER.

COLOR PALETTE
SCALE: NTS
-

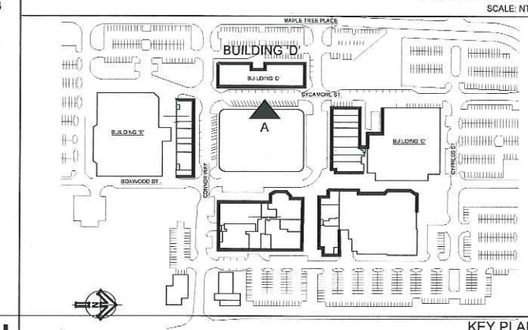

KEY PLAN
SCALE: NTS
-

ARCHITECT

[redacted]

35 POND PARK ROAD, BAY 16
HINGHAM, MA 02043
PHONE: (781) 452-7121
FAX: (781) 875-3039
www.phasezerodesign.com

CLIENT

[redacted]

CYPRESS EQUITIES
8343 DOUGLAS AVE.
SUITE 200
DALLAS, TX 75225

FACADE MODIFICATION

BUILDING 'D'
MAPLE TREE PLACE
WILLISTON, VT

REVISIONS

REV	DATE	DESCRIPTION / COMMENTS

SEAL

ISSUED FOR: REVIEW
ISSUED DATE: 05.22.2017

DRAWN BY: HK/SC
CHECKED BY: MJ
PROJECT NUMBER: 2117091

Copyright © Phase Zero Design Corp. All Rights Reserved

DRAWING NAME

EXTERIOR ELEVATIONS

DRAWING NO.

A101-D

Ken Bellin 8/28/2017

BUILDING 'F' ELEVATION
SCALE: NTS **A**

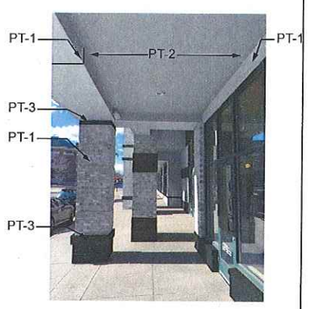

PAINTING VIGNETTE **B**

PAINTING VIGNETTE **C**

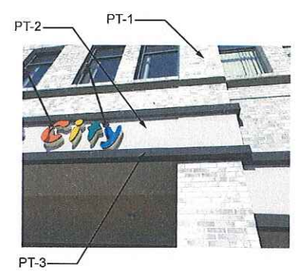

PAINTING VIGNETTE **D**

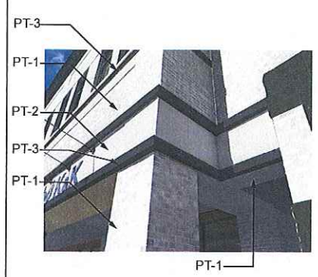

PAINTING VIGNETTE **E**

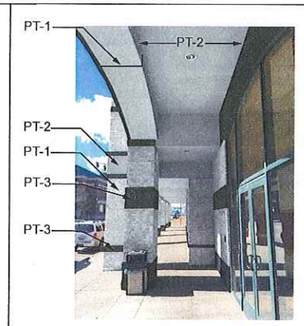

PAINTING VIGNETTE **F**

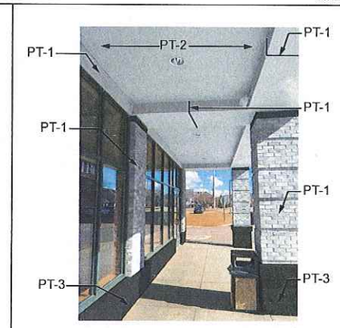

PAINTING VIGNETTE **G**

WEST ELEVATION PAINTING VIGNETTE **H**

NORTH WEST ELEVATION PAINTING VIGNETTE **J**

BM= BENJAMAN MOORE PAINT SW=SHERWIN WILLIAMS PAINT

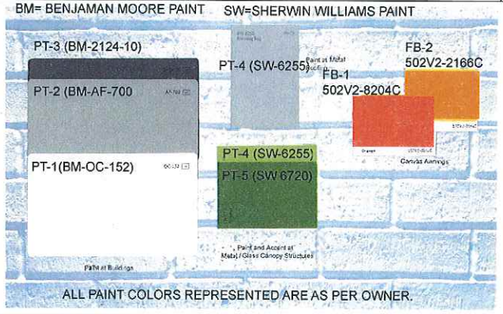

ALL PAINT COLORS REPRESENTED ARE AS PER OWNER.

COLOR PALETTE
SCALE: NTS **-**

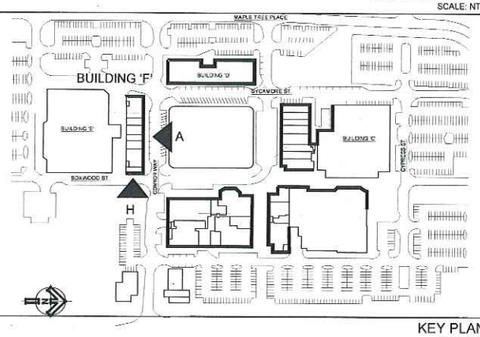

KEY PLAN
SCALE: NTS **-**

ARCHITECT

PHASE ZERO DESIGN
35 POND PARK ROAD, BAY 16
HINGHAM, MA 02043
PHONE: (781) 452-7121
FAX: (781) 875-3039
www.phasezerodesign.com

CLIENT

CYPRESS
CYPRESS EQUITIES
8343 DOUGLAS AVE.
SUITE 200
DALLAS, TX 75225

FACADE MODIFICATION

BUILDING 'F'
MAPLE TREE PLACE
WILLISTON, VT

REVISIONS

REV	DATE	DESCRIPTION / COMMENTS

SEAL

ISSUED FOR: REVIEW
ISSUED DATE: 05.22.2017

DRAWN BY: HK/SC
CHECKED BY: MJ
PROJECT NUMBER: 2117091

Copyright Phase Zero Design Corp. All Rights Reserved

DRAWING NAME

EXTERIOR ELEVATIONS

DRAWING NO.

A101-F

Ken Bellin 8/28/2017

WEST

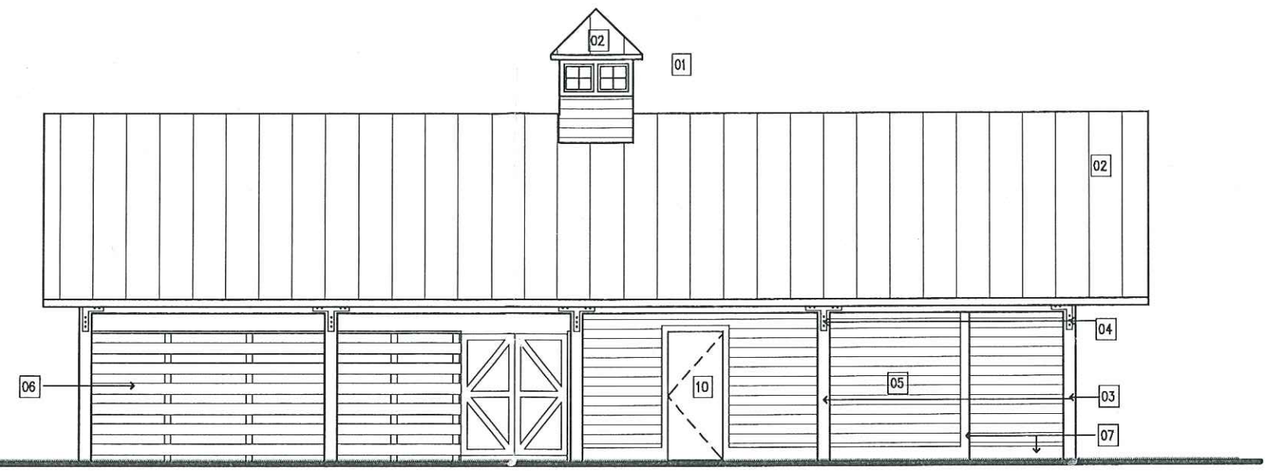

NORTH

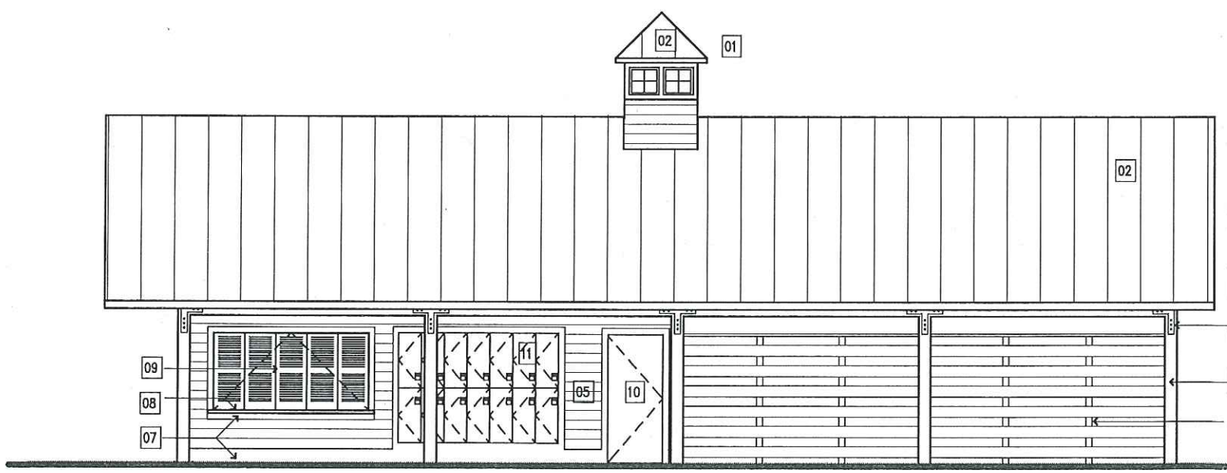

SOUTH

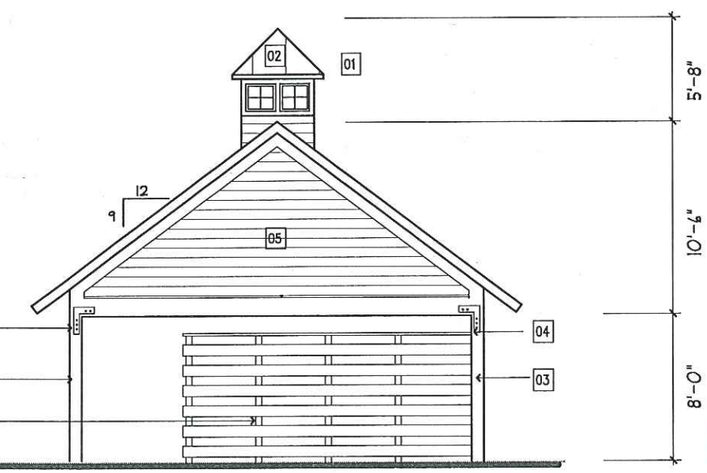

EAST

MATERIALS LEGEND

- 01 WOOD CUPOLA
- 02 STANDING SEAM METAL ROOF - MEDIUM GREY
- 03 HEAVY TIMBER FRAMING STAINED LIGHT GREY
- 04 WROUGHT IRON BRACKETS - BLACK
- 05 WOOD COMPOSITE HORIZONTAL SIDING - STAINED DARK GREY
- 06 SHADOW FENCING- WOOD VENTILATING STAINED DK. GREY
- 07 COMPOSITE WOOD TRIM STAINED MEDIUM GREY
- 08 WOOD SALES COUNTER
- 09 TOP HINGED INSULATED SHUTTERS- BLACK
- 10 PAINTED METAL DOORS AND FRAMES - MEDIUM GREY
- 11 COIN LOCKERS- CLR. ALUMINUM
- 12 OVERHEAD DR. WITH APPLIED TRIM-MED. GREY

FINAL PLANS

CK architects

Maple Tree Place Skate Rental Building

Williston, Vermont

Elevations

8/8/17

1/8"=1'-0"

Upon finding that the Final Plans have complied with all requirements of the Williston Development Bylaw and all conditions imposed on the approval of Discretionary Permit 10 - 35, the Williston Development Review Board / Administrator approved the Final Plans for the development proposal depicted in these plans.

K Belli

~~Presiding member~~ or Administrator's signature

Date 8/28/2017

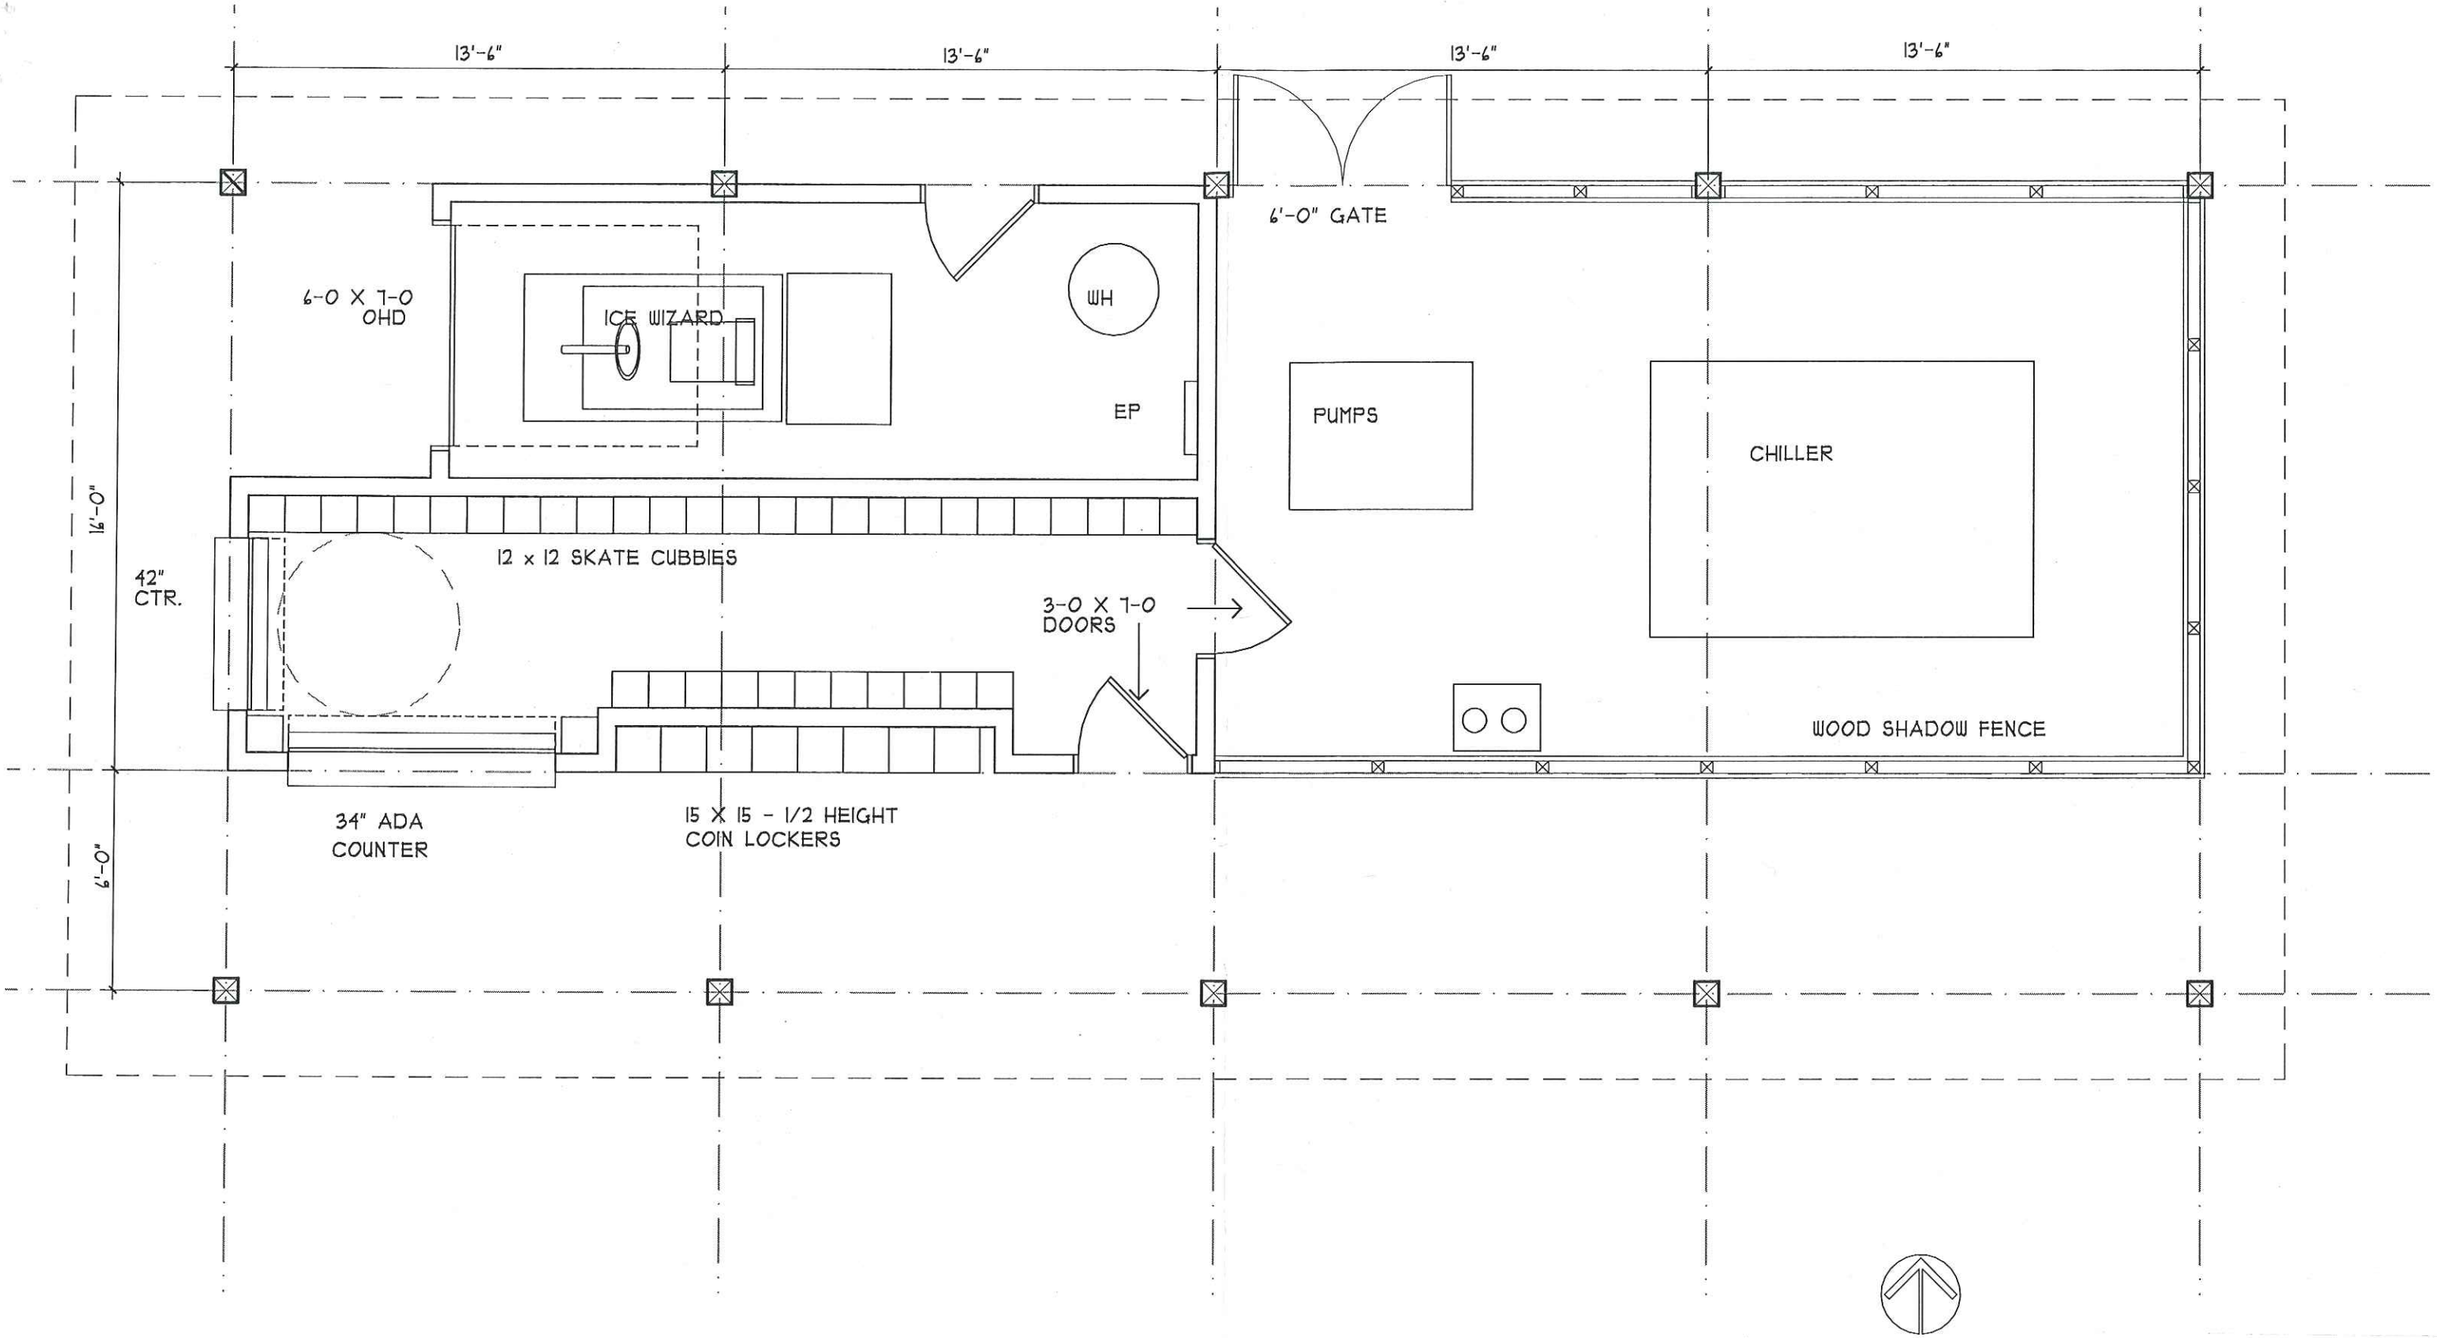

Maple Tree Place Skate Rental Building

Williston, Vermont

Floor Plan

8/8/17

1/4"=1'-0"

Upon finding that the Final Plans have complied with all requirements of the Williston Development Bylaw and all conditions imposed on the approval of Discretionary Permit 10 - 35, the Williston Development Review Board / Administrator approved the Final Plans for the development proposal depicted in these plans.

~~Presiding member~~ or Administrator's signature

Date 8/28/2017