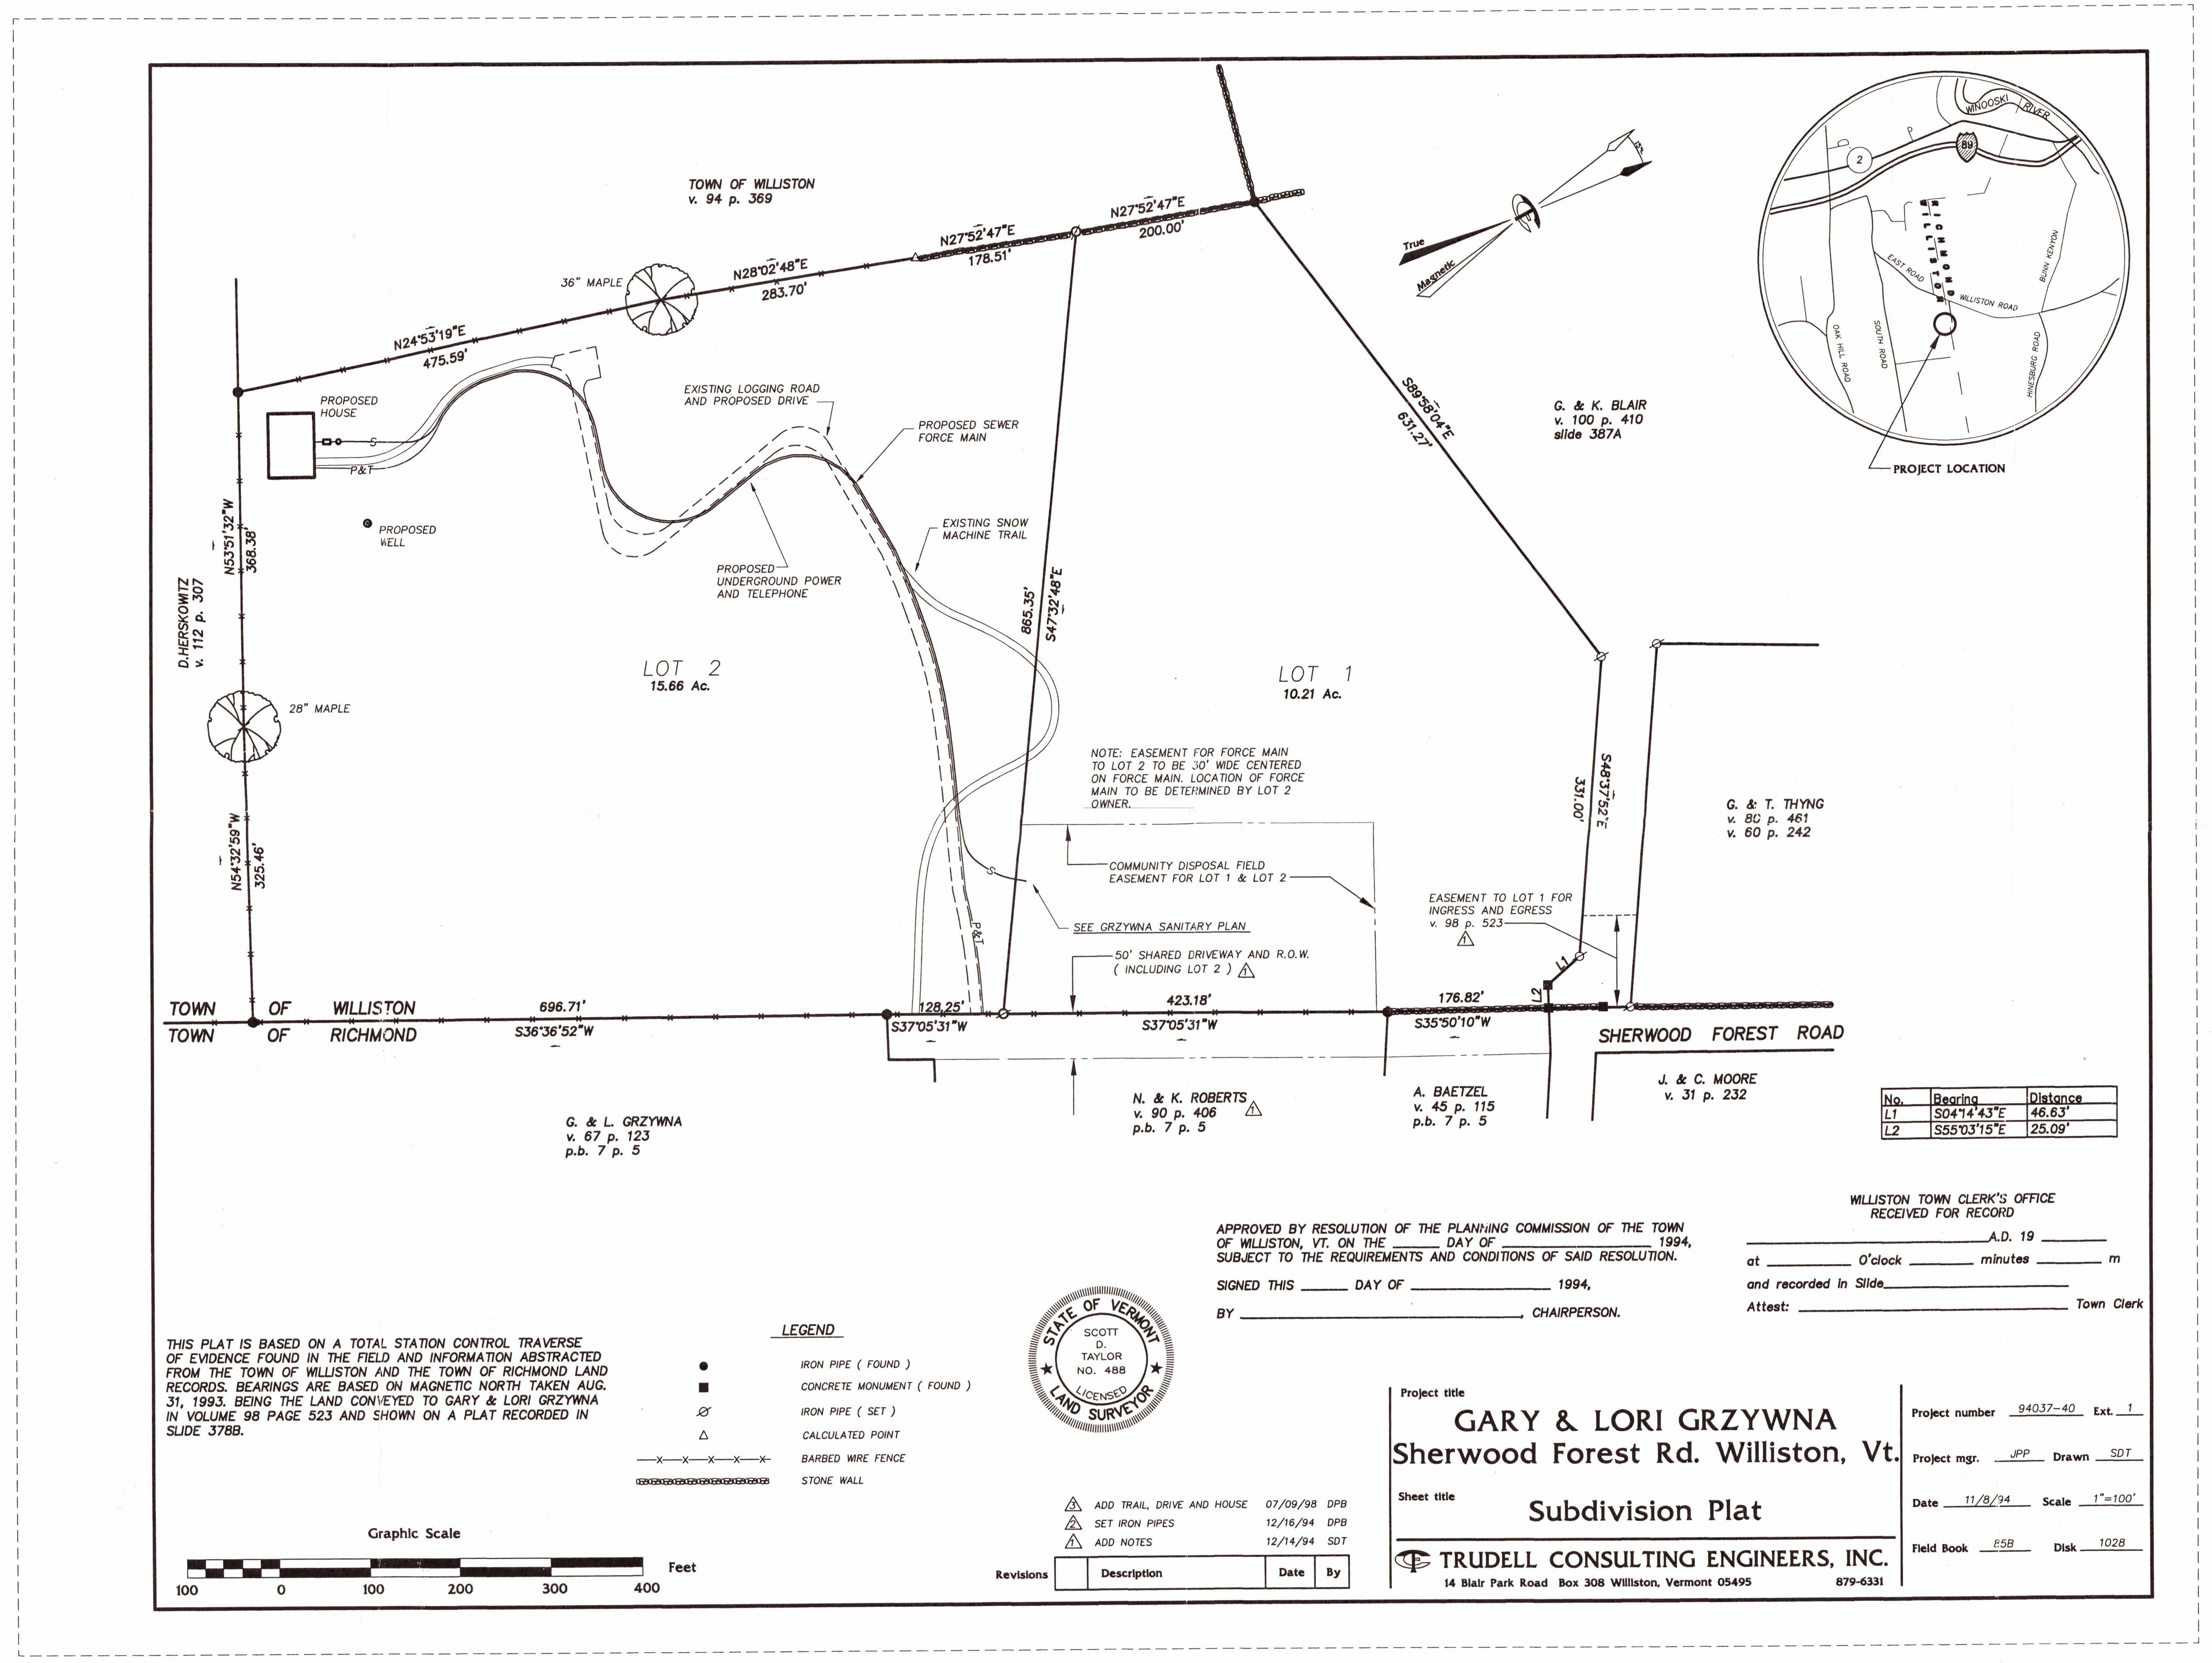

CO
ENG
14 Blair Park
Box 308 Willis
Description
Revisions
Project title
GARY
GRZ
Sherwood
Williston,
Sheet title
Subdivis
Project number 9403
Project manager JP
Date 11/8/94
Approved
94037-40.dwg 8-10-9
RECEIVED AUG
SP

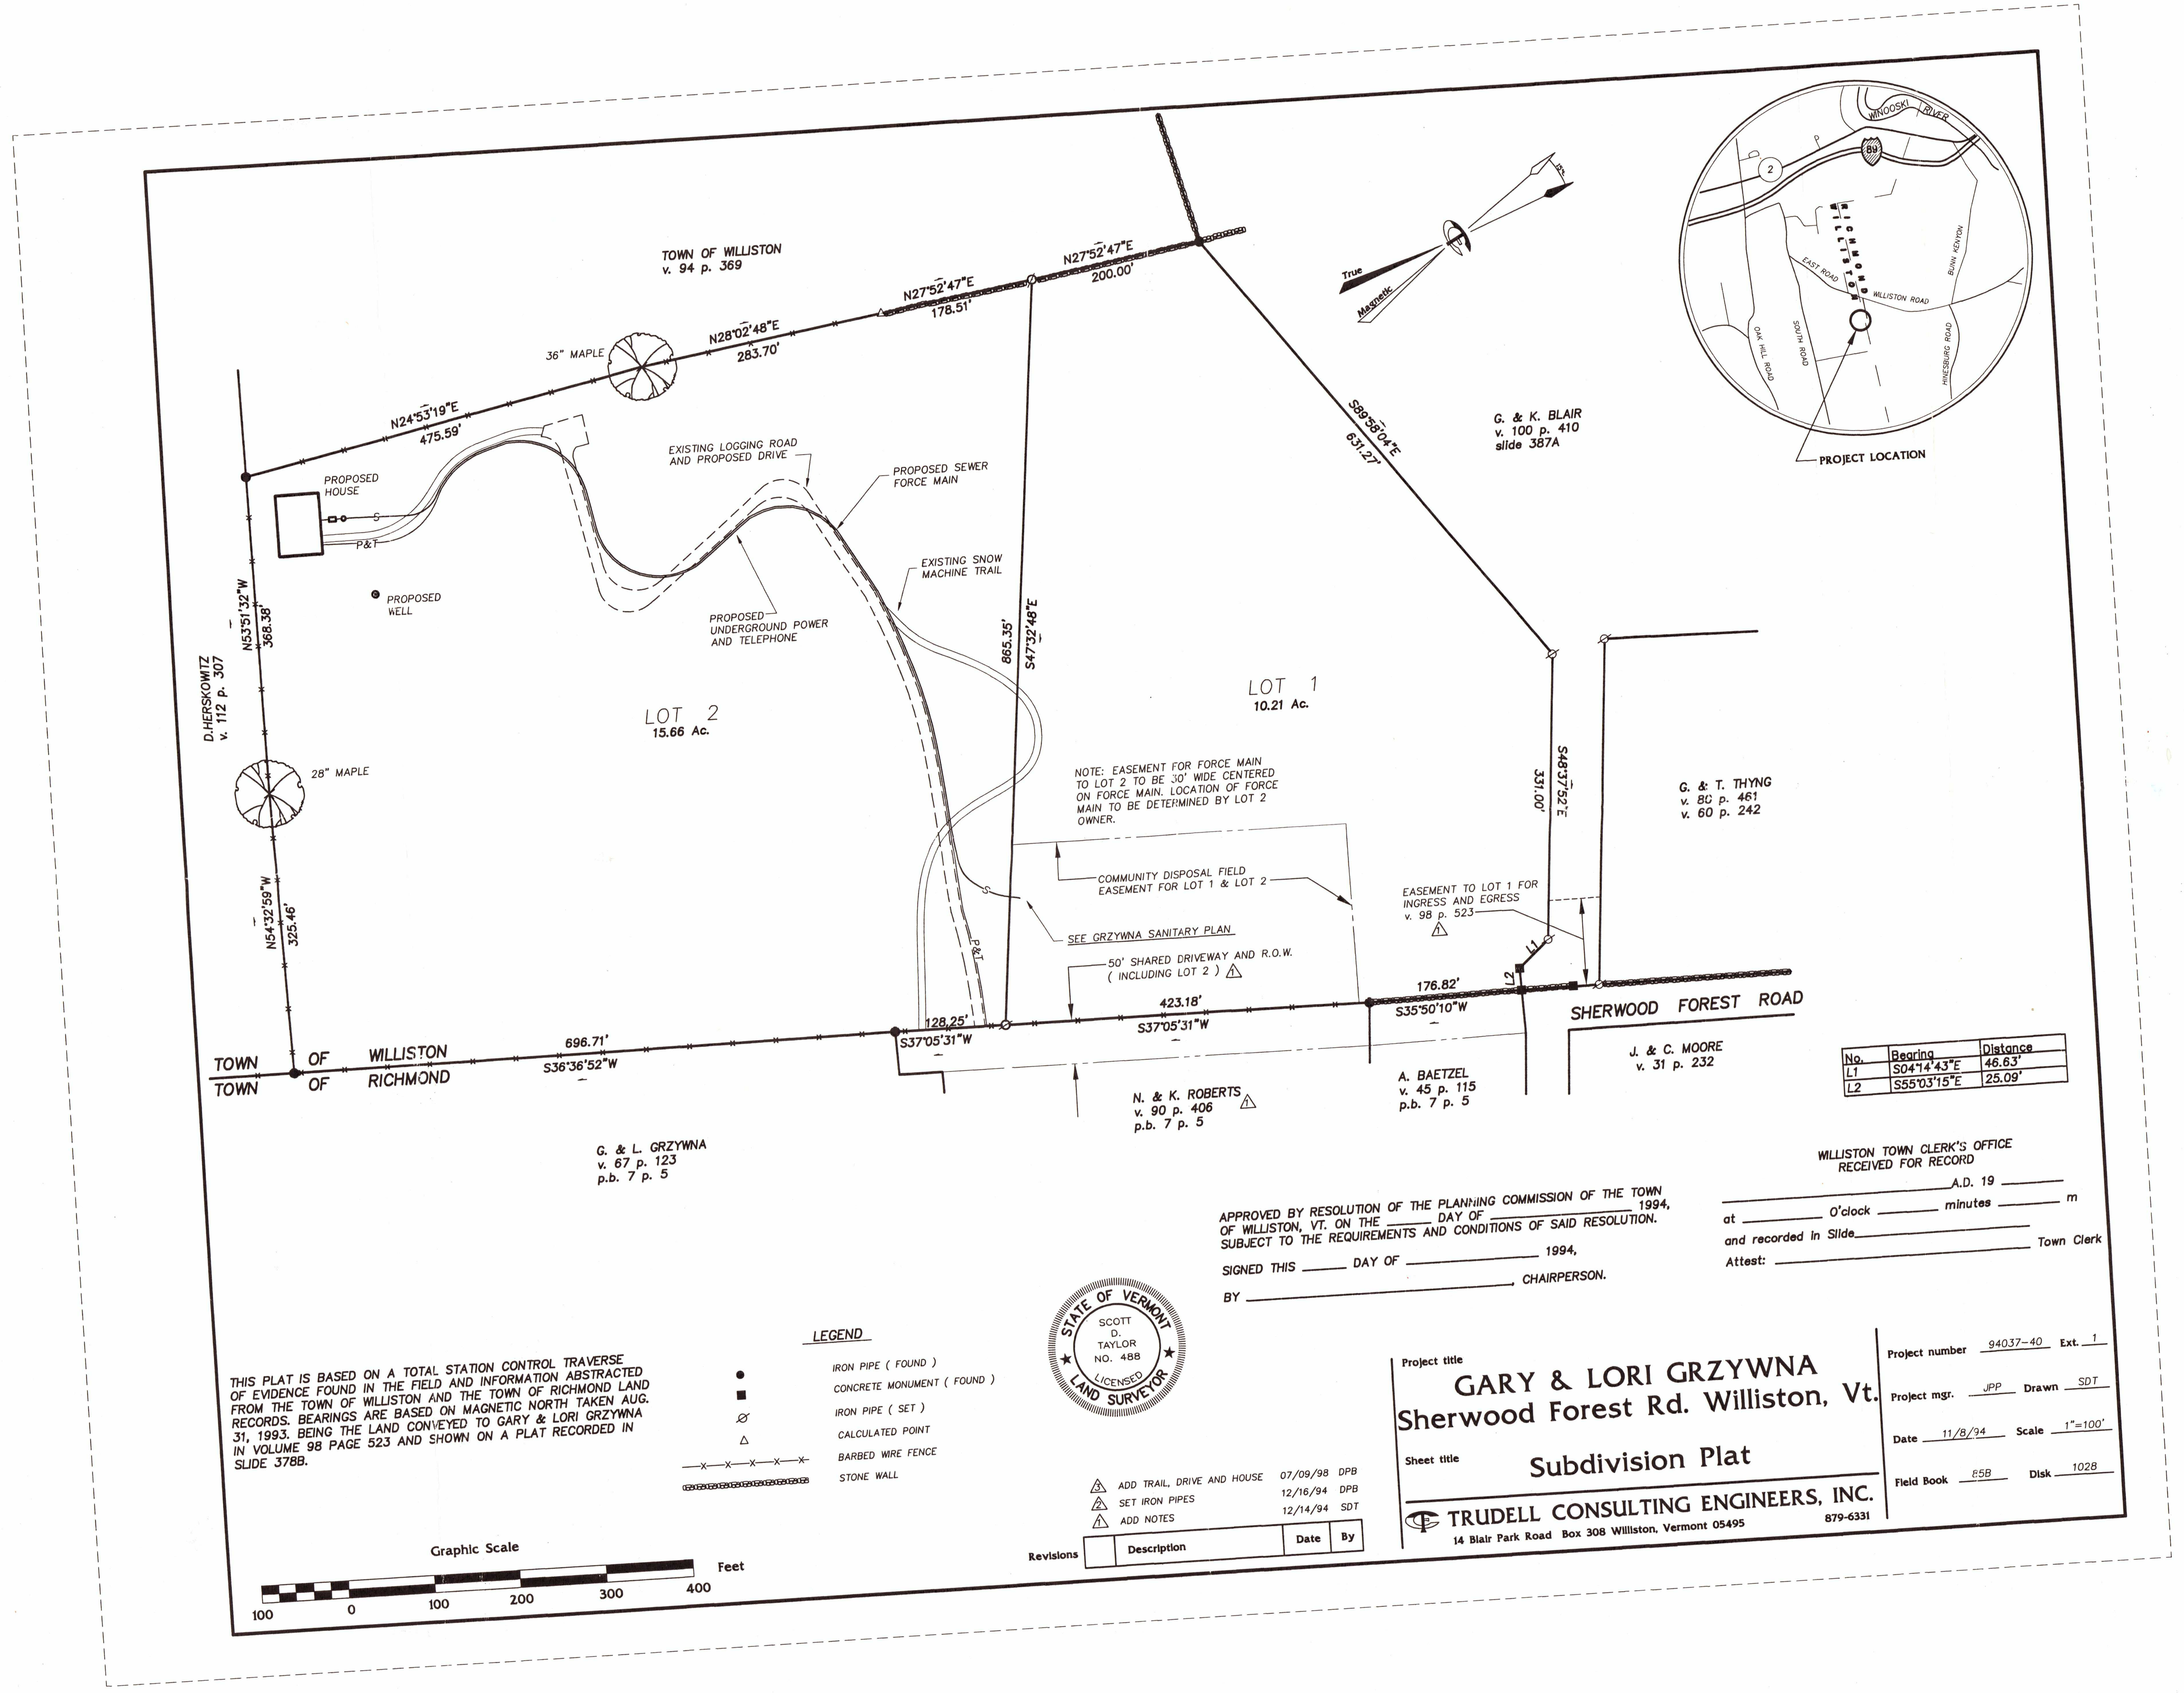

ENGINEERS, INC.
14 Blair Park Road
Box 308 Williston, Vt. 05495 (802) 879-6331

Description	Date	By

Revisions

DWG: 94037-40 PLOTTED: 3:37 P.M. 12/14/94 BY: SDT

STATE OF VERMONT RICHARD P. TRUDELL NO. 3091 REGISTERED PROFESSIONAL ENGINEER

Project title

GARY & LORI GRZYWNA

Sherwood Forest Road Williston, Vermont

Sheet title

Subdivision Plat

Project number 94037-40 Ext. 1

Project manager JPP Drawn SDT

Date 11/8/94 Scale 1"=100'

Approved

94037-40.dwg 8-10-98 11:27:03 am ES

RECEIVED AUG 1 3 1998

SP1