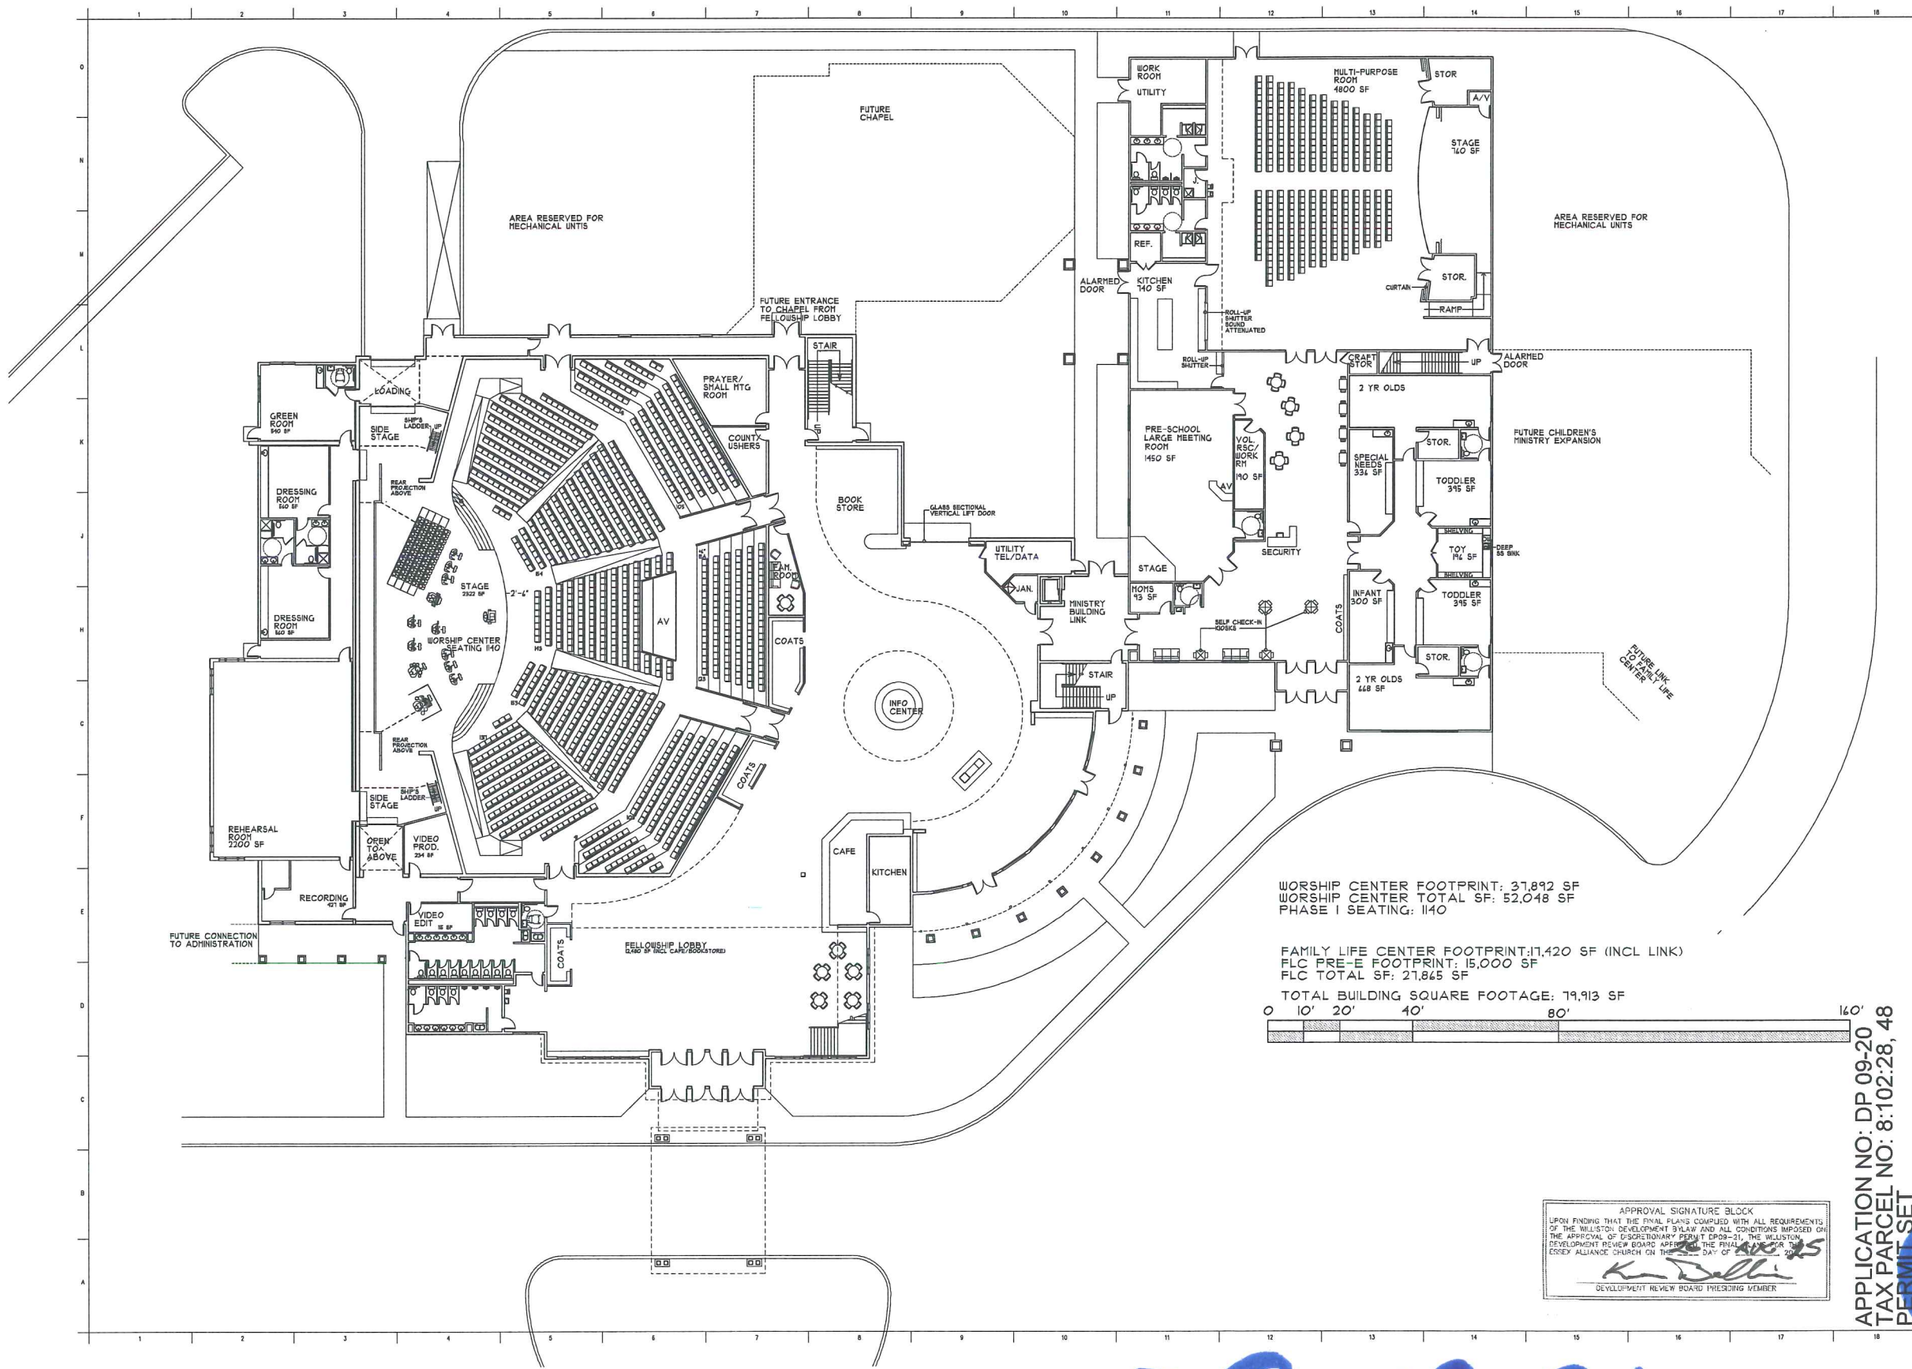

WORSHIP CENTER FOOTPRINT: 37,892 SF
WORSHIP CENTER TOTAL SF: 52,048 SF
PHASE I SEATING: 1140

FAMILY LIFE CENTER FOOTPRINT: 17,420 SF (INCL LINK)
FLC PRE-E FOOTPRINT: 15,000 SF
FLC TOTAL SF: 27,865 SF

TOTAL BUILDING SQUARE FOOTAGE: 79,913 SF

0 10' 20' 40' 80' 160'

APPROVAL SIGNATURE BLOCK

UPON FINDING THAT THE FINAL PLANS COMPLIED WITH ALL REQUIREMENTS OF THE WILLISTON DEVELOPMENT BYLAW AND ALL CONDITIONS IMPOSED ON THE APPROVAL OF DISCRETIONARY PERMIT DP09-21, THE WILLISTON DEVELOPMENT REVIEW BOARD APPROVED THE FINAL PLANS FOR THE ESSEX ALLIANCE CHURCH ON THE [illegible] DAY OF [illegible] 2025

DEVELOPMENT REVIEW BOARD PRESIDING MEMBER

APPLICATION NO: DP 09-20
TAX PARCEL NO: 8:102:28, 48
PERMIT SET

gardner kilcoyne architects
Champlain Mill
20 Winooski Falls Way #24
Winooski, Vermont 05404
Phone 802.655.0165
Fax 802.655.7703
www.gk-architects.com

MANN ◆ HUGHES ARCHITECTURE
11 STAUNTON ROAD SUITE 611
DOUGLASSTOWN, PA. 18901
(610) 346-0100 phone
(610) 346-0102 fax
www.mannhughes.com

ESSEX ALLIANCE CHURCH
ROUTE 2A / ESSEX ROAD
WILLISTON VT 05452

DRAWING TITLE:
GROUND LEVEL PLAN

Drawn: TWB
Scale: AS NOTED
Comm. No: 6607

REV. NO.	DESCRIPTION	DATE
2	TOWN RESUBMISSION	03/16/11
3	TOWN RESUBMISSION	07/29/11

DRAWING NO.
A-1

DP 09-21

APPROVAL SIGNATURE BLOCK

UPON FINDING THAT THE FINAL PLANS COMPLIED WITH ALL REQUIREMENTS OF THE WILLISTON DEVELOPMENT BYLAW AND ALL CONDITIONS IMPOSED ON THE APPROVAL OF DISCRETIONARY PERMIT 09-20-21, THE WILLISTON DEVELOPMENT REVIEW BOARD APPROVED THE FINAL PLANS FOR THE ESSEX ALLIANCE CHURCH ON THE 16 DAY OF AUG, 2015

DEVELOPMENT REVIEW BOARD PRESIDING MEMBER

APPLICATION NO: DP 09-20
TAX PARCEL NO: 8:102:28, 48
PERMIT SET

GARDNER KILCOYNE architects

MANN HUGHES ARCHITECTURE

ESSEX ALLIANCE CHURCH

ROUTE 2A / ESSEX ROAD
WILLISTON VT 05452

DRAWING TITLE:
UPPER LEVEL PLAN

Drawn: TWB
Scale: AS NOTED
Comm. No: 4407

No.	Description	Date
1	TOWN RESUBMISSION	03/2/1
2	TOWN RESUBMISSION	07/21/1

DRAWING NO.
A-2

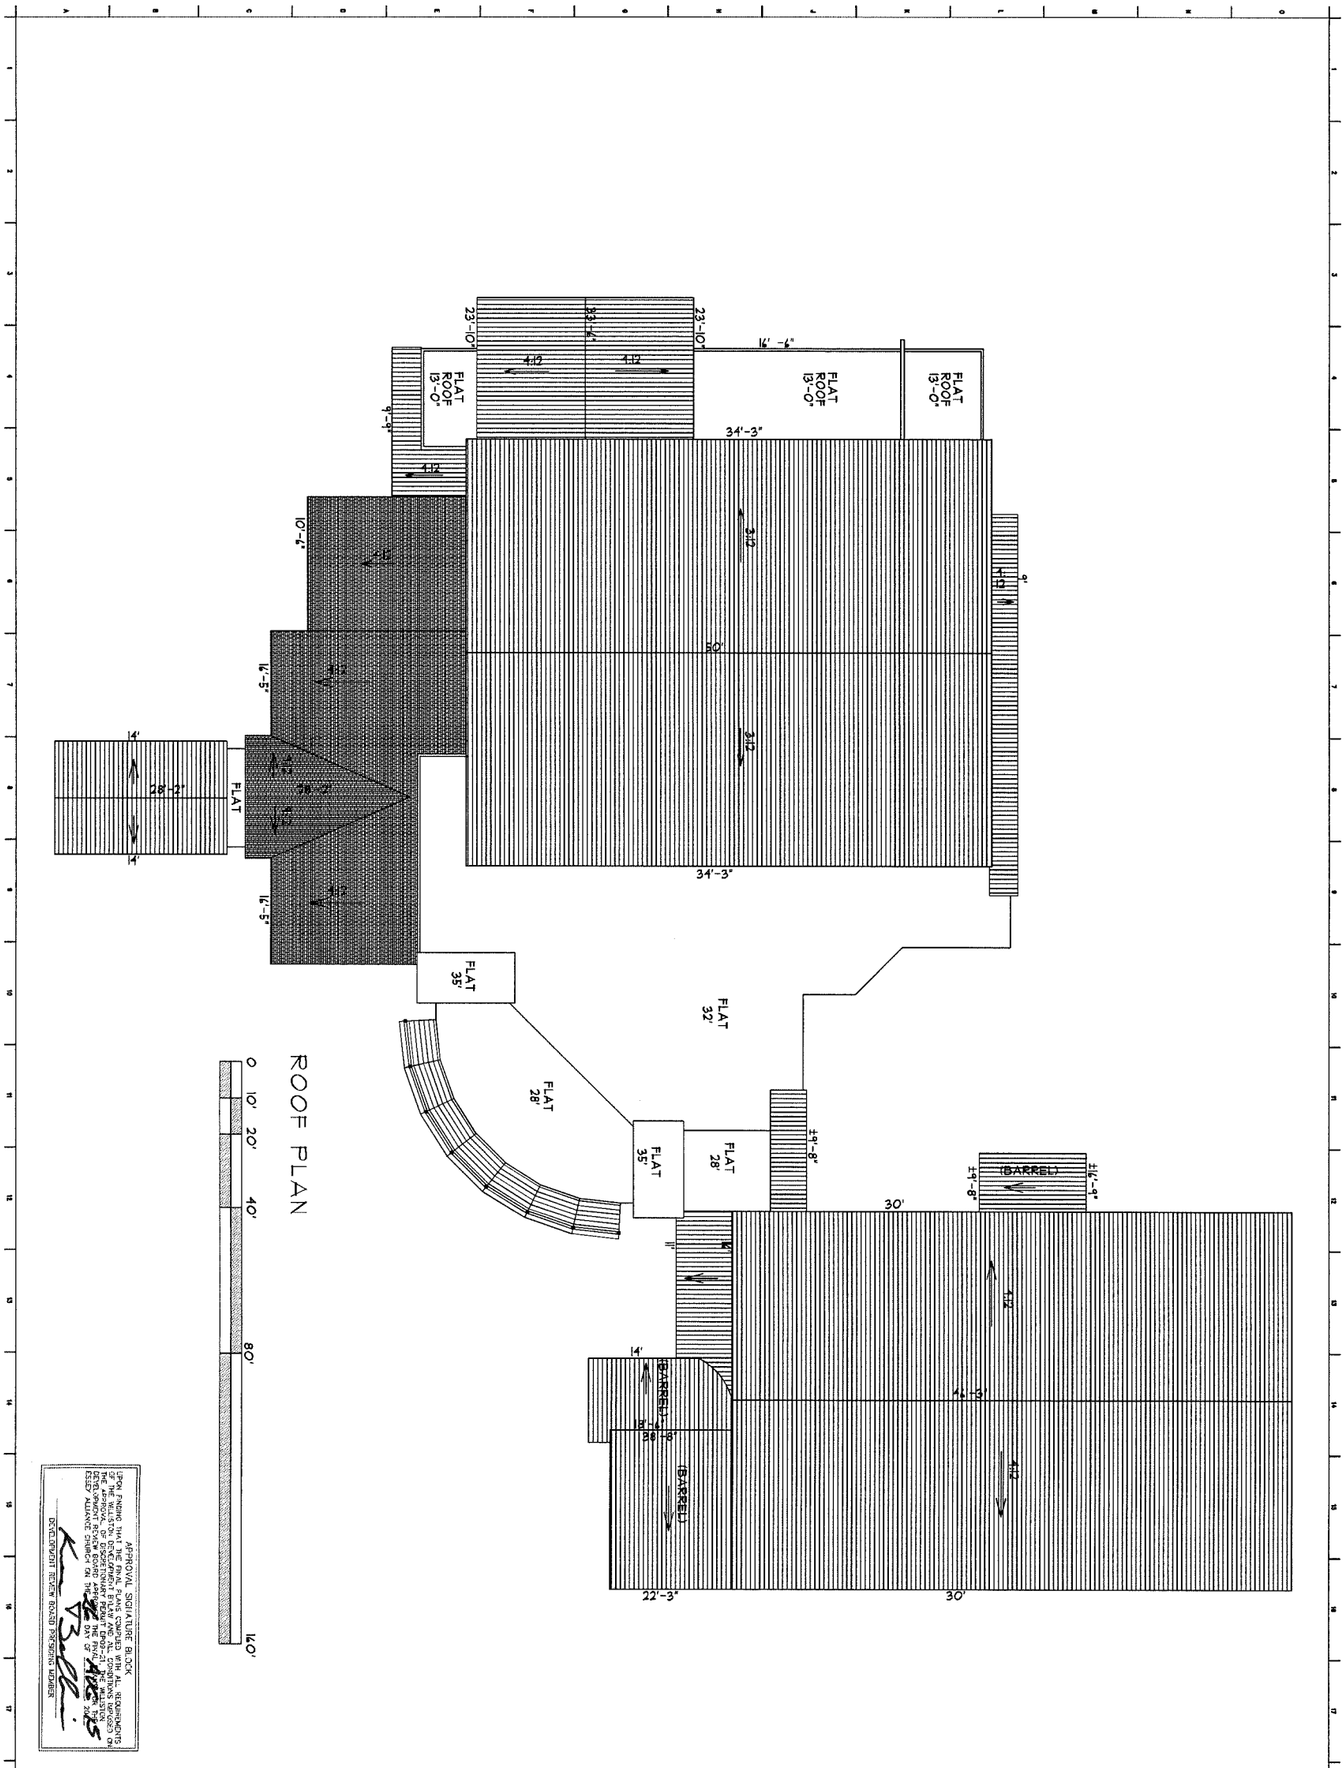

APPLICATION NO: DP 09-20
TAX PARCEL NO: 8:102:28, 48
PERMIT SET

DRAWING NO. A-3

DRAWING TITLE: ROOF PLAN

ESSEX ALLIANCE CHURCH
ROUTE 2A / ESSEX ROAD
WILLISTON VT 05452

MANN HUGHES ARCHITECTURE

GARDNER KILCOYNE architects

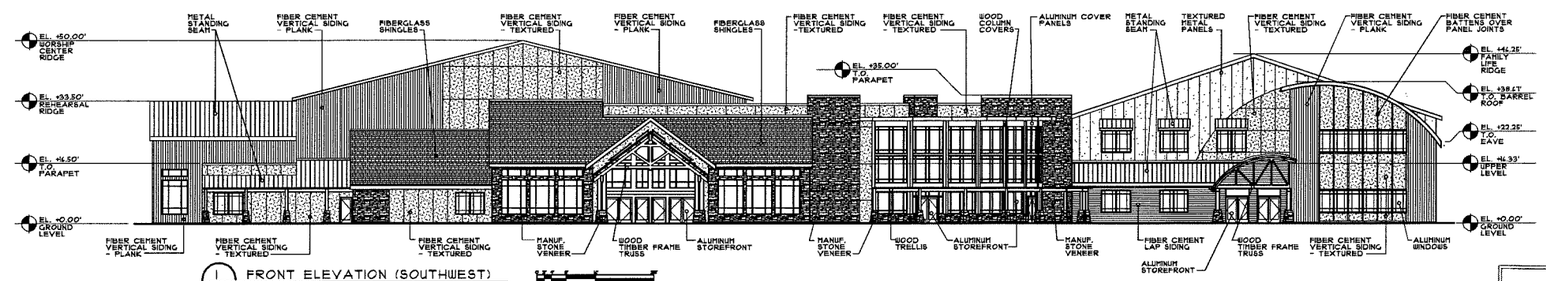

1 A-4 FRONT ELEVATION (SOUTHWEST)
SCALE: 1/16" = 1'-0"
SC_ELEV_ALL

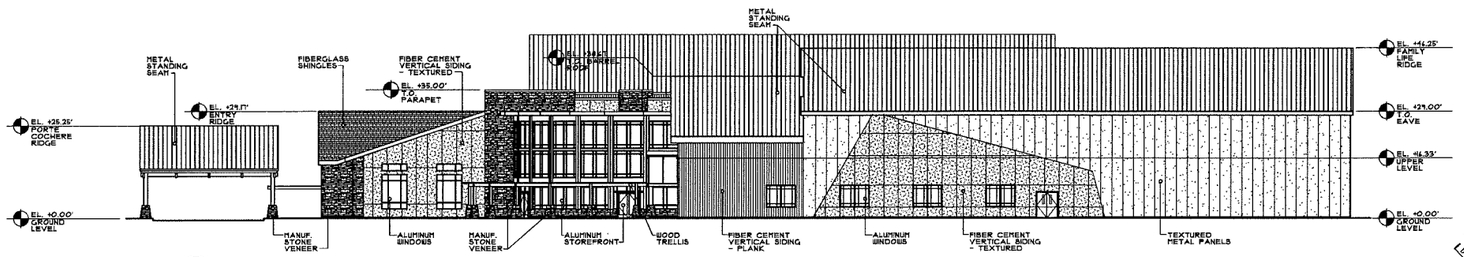

2 A-4 SIDE ELEVATION (SOUTHEAST)
SCALE: 1/16" = 1'-0"
SC_ELEV_ALL

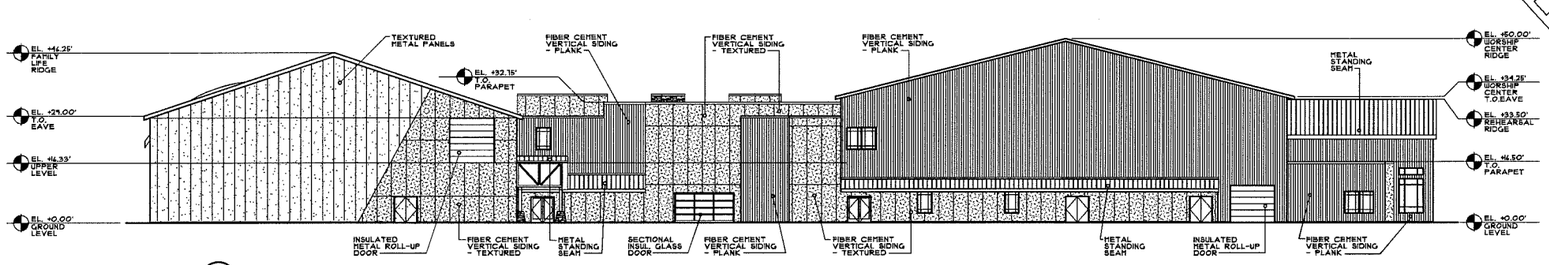

3 A-4 REAR ELEVATION (NORTHEAST)
SCALE: 1/16" = 1'-0"
SC_ELEV_ALL

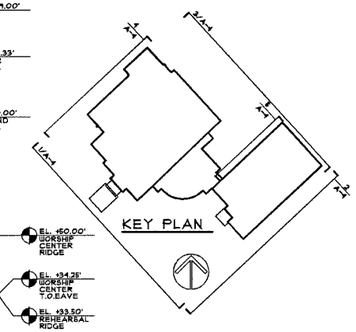

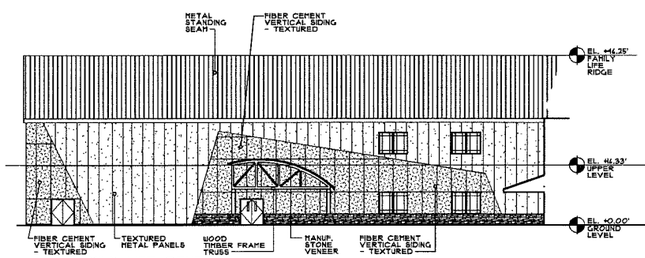

5 A-4 FAMILY LIFE CENTER SIDE ELEVATION (NORTHWEST)
SCALE: 1/16" = 1'-0"
SC_ELEV_ALL

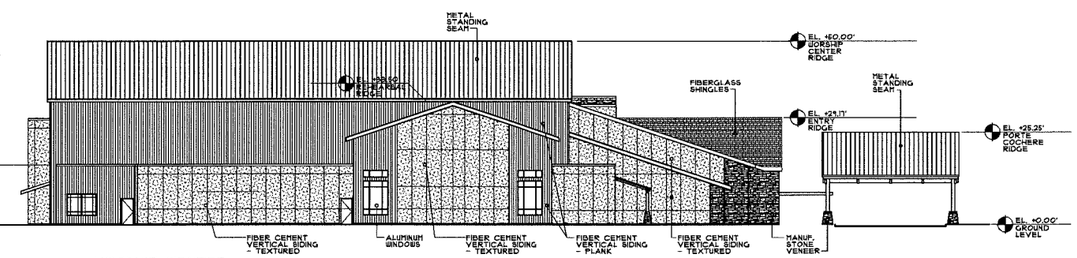

4 A-4 WORSHIP CENTER SIDE ELEVATION (NORTHWEST)
SCALE: 1/16" = 1'-0"
SC_ELEV_ALL

APPROVAL SIGNATURE BLOCK

UPON FINDING THAT THE FINAL PLANS COMPLIED WITH ALL REQUIREMENTS OF THE WILLISTON DEVELOPMENT BYLAW AND ALL CONDITIONS IMPOSED ON THE APPROVAL OF DISCRETIONARY PERMIT DP09-01, THE WILLISTON DEVELOPMENT REVIEW BOARD APPROVED THE FINAL PLANS THIS 26 DAY OF APRIL 2015

DEVELOPMENT REVIEW BOARD PRESIDING MEMBER

APPLICATION NO: DP 09-20
TAX PARCEL NO: 8:102:28, 48
PERMIT SET

GARDNER KILCOYNE architects


ESSEX ALLIANCE CHURCH
ROUTE 2A / ESSEX ROAD
WILLISTON VT 05452

DRAWING TITLE:
OVERALL BUILDING ELEVATIONS

Drawn: TWB
Scale: AS NOTED
Comm. No: 6607

No.	Description	Date
2	TOWN RESUBMISSION	03/26/15
1	TOWN RESUBMISSION	01/29/15

DRAWING NO.
A-4

1 A-5 FRONT (SOUTHWEST) ELEVATION
SCALE: 1/16"=1'-0"

2 A-5 FAMILY LIFE SIDE (SOUTHEAST) ELEVATION
SCALE: 1/16"=1'-0"

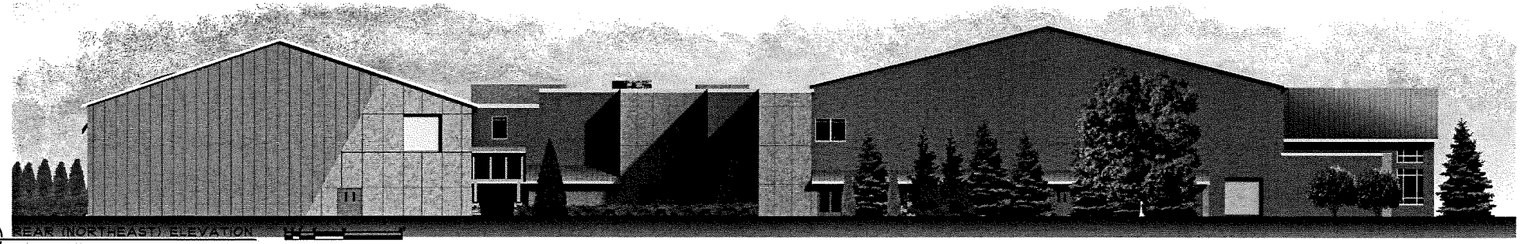

3 A-5 REAR (NORTHEAST) ELEVATION
SCALE: 1/16"=1'-0"

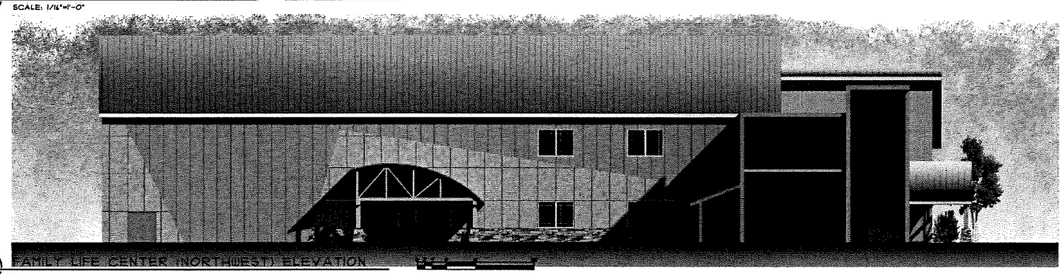

4 A-5 FAMILY LIFE CENTER (NORTHWEST) ELEVATION
SCALE: 1/16"=1'-0"

5 A-5 WORSHIP CENTER SIDE (NORTHWEST) ELEVATION
SCALE: 1/16"=1'-0"

APPROVAL SIGNATURE BLOCK

UPON FINDING THAT THE FINAL PLANS COMPLIED WITH ALL REQUIREMENTS OF THE WILLISTON DEVELOPMENT BYLAW AND ALL CONDITIONS IMPOSED ON THE APPROVAL OF DISCRETIONARY PERMIT DP09-21, THE WILLISTON DEVELOPMENT REVIEW BOARD APPROVED THE FINAL PLANS FOR THE ESSEX ALLIANCE CHURCH ON THIS 12 DAY OF AUGUST 2015

DEVELOPMENT REVIEW BOARD PRESIDING MEMBER

APPLICATION NO: DP 09-20
TAX PARCEL NO: 8:102:28, 48
PERMIT SET

gardner kilcoyne architects
[illegible]
Phone [illegible]
Fax [illegible]
www.gkarchitects.com

MANN◆HUGHES ARCHITECTURE

ESSEX ALLIANCE CHURCH
ROUTE 2A / ESSEX ROAD
WILLISTON VT 05452

DRAWING TITLE:
BLACK & WHITE RENDERED ELEVATIONS

Drawn: TWB
Scale: AS NOTED
Comm. No: 4401

NO.	COMMENTS	DATE
1		01/29/2
2		
3		
4		
5		
6		
7		
8		
9		
10		

DRAWING NO.
A-5

1 / A-6 FRONT (SOUTHWEST) ELEVATION
SCALE: 1/16"=1'-0"

2 / A-6 FAMILY LIFE SIDE (SOUTHEAST) ELEVATION
SCALE: 1/16"=1'-0"

3 / A-6 REAR (NORTHEAST) ELEVATION
SCALE: 1/16"=1'-0"

4 / A-6 FAMILY LIFE CENTER (NORTHWEST) ELEVATION
SCALE: 1/16"=1'-0"

5 / A-6 WORSHIP CENTER SIDE (NORTHWEST) ELEVATION
SCALE: 1/16"=1'-0"

APPROVAL SIGNATURE BLOCK

UPON FINDING THAT THE FINAL PLANS COMPLIED WITH ALL REQUIREMENTS OF THE WILLISTON DEVELOPMENT BYLAW AND ALL CONDITIONS IMPOSED ON THE APPROVAL OF DISCRETIONARY PERMIT DP09-21, THE WILLISTON DEVELOPMENT REVIEW BOARD APPROVED THE FINAL PLANS FOR THE ESSEX ALLIANCE CHURCH ON THE 5 DAY OF AUG 2015

DEVELOPMENT REVIEW BOARD PRESIDING MEMBER

APPLICATION NO: DP 09-20
TAX PARCEL NO: 8:102:28, 48
PERMIT SET

gardner kilcoyne architects


ESSEX ALLIANCE CHURCH
ROUTE 2A / ESSEX ROAD
WILLISTON VT 05452

DRAWING TITLE:
COLOR RENDERED ELEVATIONS

Drawn: TWB
Scale: AS NOTED
Comm. No: 6607

No.	Description	Date
1	COMMENTS	07/21/15
2		
3		
4		
5		
6		
7		
8		
9		
10		

DRAWING NO.
A-6

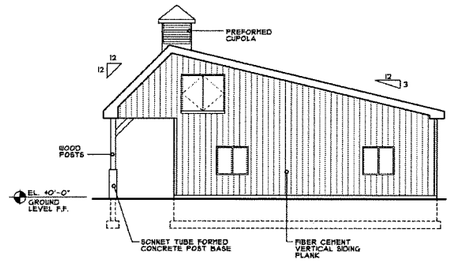

4 / A-6 MAINTENANCE BUILDING SOUTHEAST ELEVATION
SCALE: 1/8" = 1'-0" E21-SE_MB

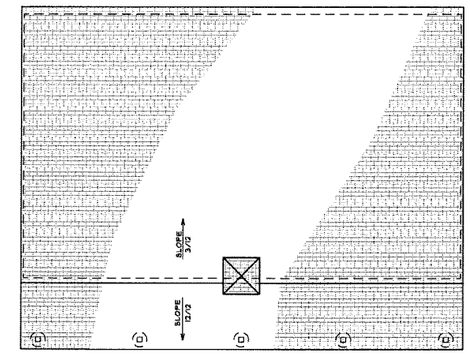

2 / A-6 GROUND LEVEL MAINTENANCE BUILDING ROOF PLAN
SCALE: 1/8" = 1'-0" P81-ROOF_MB

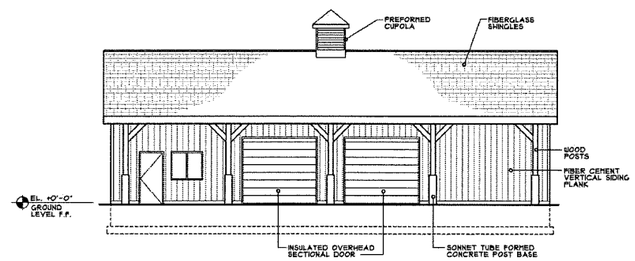

3 / A-6 MAINTENANCE BUILDING SOUTHWEST ELEVATION
SCALE: 1/8" = 1'-0" E20-SW_MB

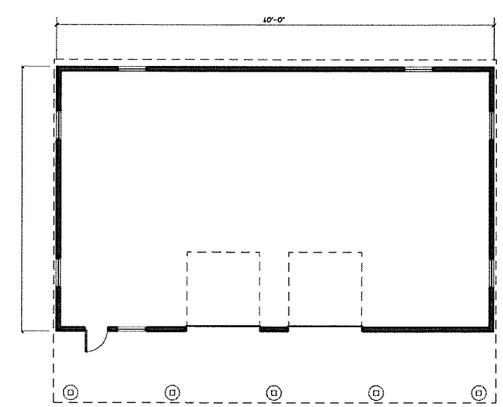

1 / A-6 GROUND LEVEL MAINTENANCE BUILDING PLAN
SCALE: 1/8" = 1'-0" P80-GL_MB

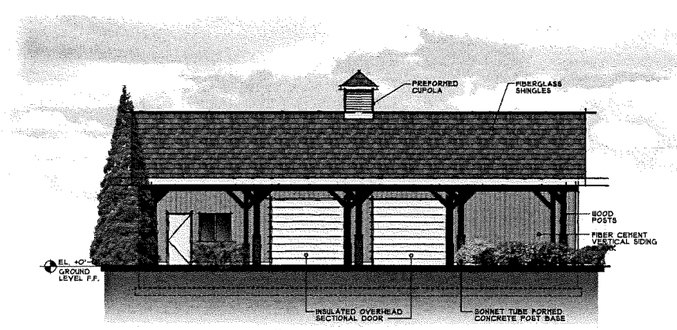

3 / A-6 MAINTENANCE BUILDING SOUTHWEST ELEVATION
SCALE: 1/8" = 1'-0" E20-SW_MB

APPROVAL SIGNATURE BLOCK

UPON FINDING THAT THE FINAL PLANS COMPLIED WITH ALL REQUIREMENTS OF THE WILLISTON DEVELOPMENT BYLAW AND ALL CONDITIONS IMPOSED ON THE APPROVAL OF DISCRETIONARY PERMIT DP09-21, THE WILLISTON DEVELOPMENT REVIEW BOARD APPROVED THE FINAL PLANS FOR THE ESSEX ALLIANCE CHURCH ON THE 26 DAY OF APRIL 2015

DEVELOPMENT REVIEW BOARD PRESIDING MEMBER

APPLICATION NO: DP 09-20
TAX PARCEL NO: 8:102:28, 48
PERMIT SET

GARDNER KILCOYNE architects

MANN ◆ HUGHES ARCHITECTURE
[illegible]

ESSEX ALLIANCE CHURCH
ROUTE 2A / ESSEX ROAD
WILLISTON VT 05452

DRAWING TITLE:
MAINTENANCE BUILDING PLANS & ELEVATIONS

Drawn: TWB
Scale: AS NOTED
Comm. No: 6607

No.	Revision	Date
1	TOWN COMMENTS	02/11/10
2	TOWN RESUBMISSION	03/8/11
3	TOWN RESUBMISSION	01/21/13
4		
5		
6		
7		
8		
9		
10		

DRAWING NO.
A-7